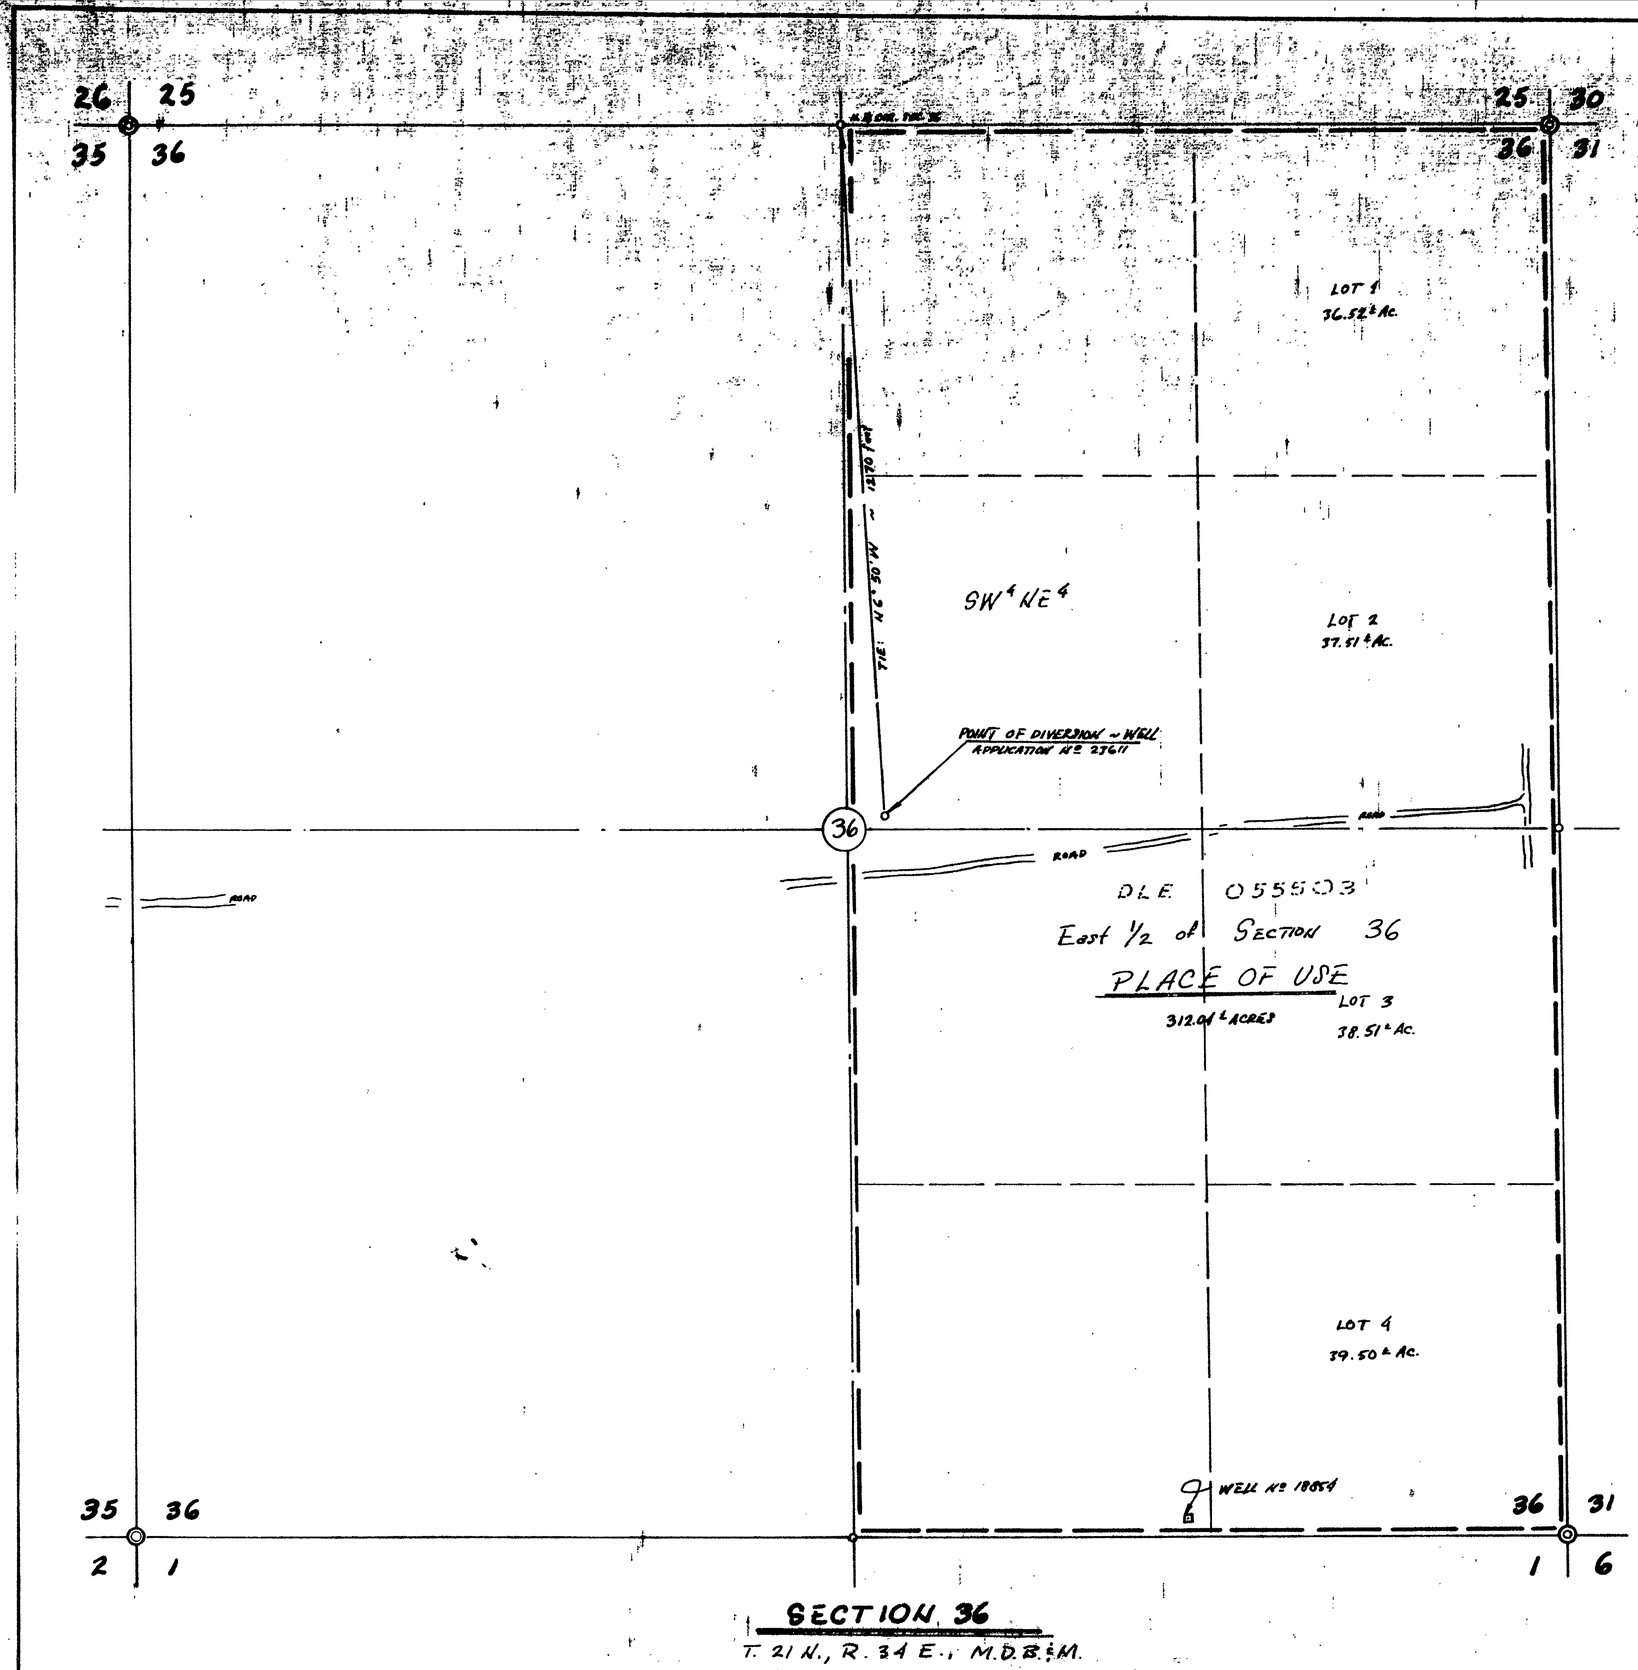

SECTION 36

T. 21 N., R. 34 E., M.D.B.&M.

STATE OF NEVADA
COUNTY OF WASHOE ss.

I, E.P. OSGOOD, BEING FIRST DULY SWORN, DEPOSE AND SAY THAT THIS MAP, CONSISTING OF 1 SHEET, HAS BEEN CORRECTLY DRAWN TO THE DESIGNATED SCALE FROM FIELD NOTES OF A SURVEY MADE BY ME ON THE 20TH DAY OF FEB. 1967. THAT IT TRULY AND CORRECTLY REPRESENTS THE LOCATION AND EXTENT OF THE WORKS USED TO DIVERT WATER FROM UNDERGROUND SOURCES BY WELL IN CHURCHILL COUNTY, NEVADA BY MARGARET JOYCE CASEY FOR IRRIGATION AND DOMESTIC USE.

THAT THE PROPOSED POINT OF DIVERSION, THE APPROXIMATE LOCATION AND SIZE OF THE DIVERSION CHANNEL OR OTHER CONDUIT THE PLACE AND MANNER OF USE, AND THE LOCATION AND NAMES OF OTHER WORKS OR STREAMS WHICH ARE CROSSED BY OR CONNECTED WITH THE SAID WORKS ARE FULLY AND CORRECTLY DESIGNATED THEREON.

E.P. Osgood Jr.
E.P. OSGOOD, JR., ST. WTR. RT. SUR. NO. 294

SUBSCRIBED AND SWORN BEFORE ME THIS 15th DAY OF March

Mrs. Hilda Sherwood
NOTARY PUBLIC

NOTARY PUBLIC IN AND FOR Churchill COUNTY, NEVADA
MY COMMISSION EXPIRES: July 1, 1969

MRS. HILDA SHERWOOD
Notary Public — State of Nevada
Churchill County
My Commission Expires July 1, 1969

~ SCALE ~
1 Inch = 300 feet
100 0 500 1000 feet
50

FILED
March 15, 1967
STATE ENGINEER'S OFFICE

APPLICATION No. 23611

MAP TO ACCOMPANY APPLICATION
TO APPROPRIATE WATER
FOR IRRIGATION AND DOMESTIC USE BY
~ MARGARET JOYCE CASEY ~
FROM UNDERGROUND SOURCES
CHURCHILL COUNTY NEVADA
FEB. 1967 E.P. OSGOOD JR., ST. WTR. RT. SUR. No. 294

23611