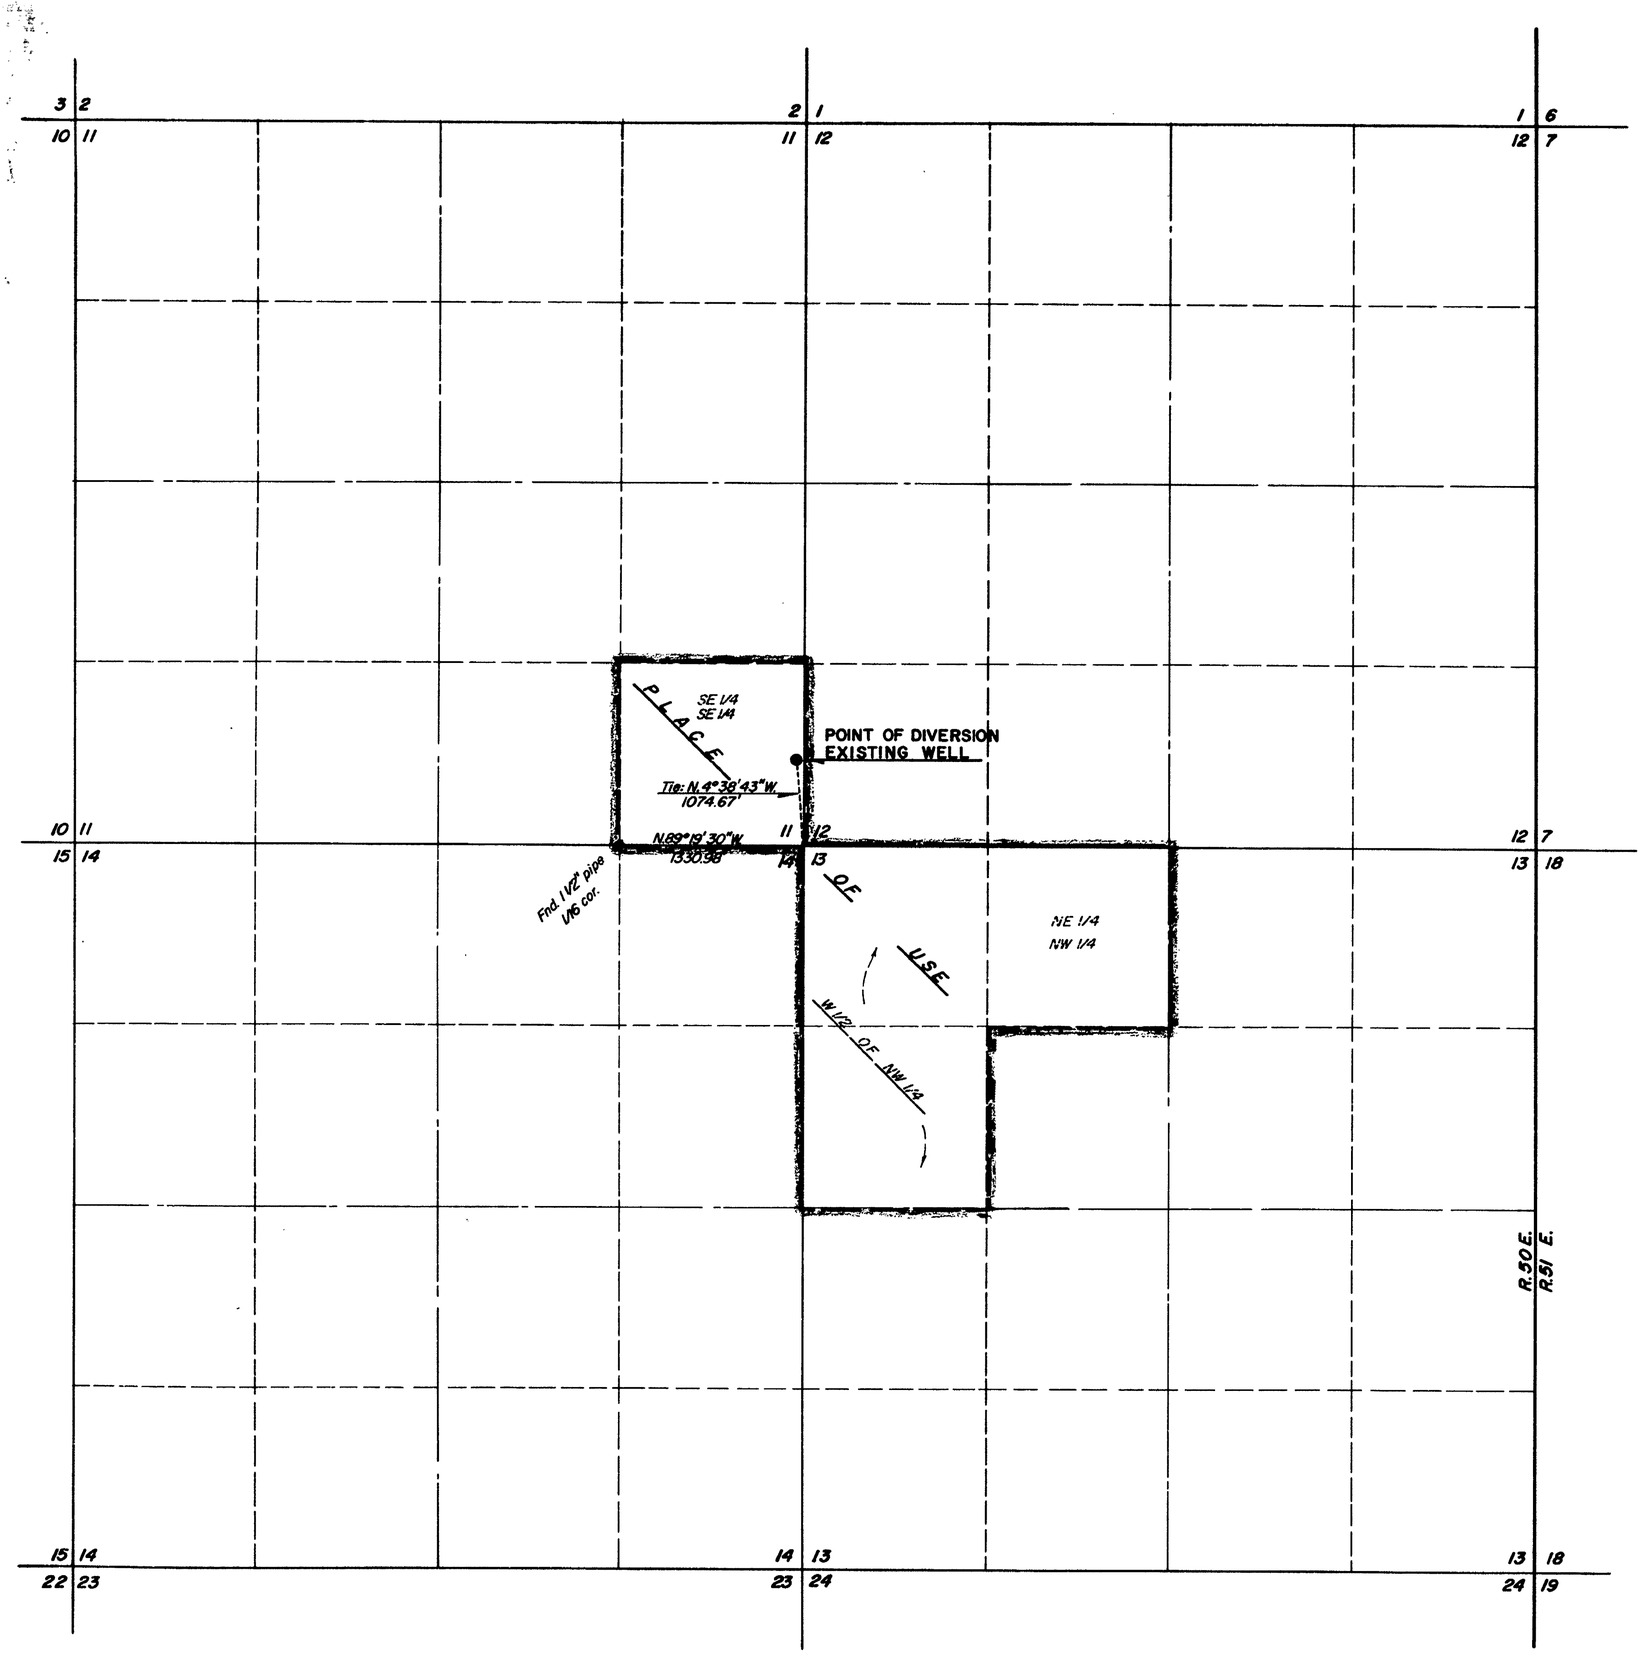

T. 18 S., R.50 E. • M.D.B. & M.

BASIS OF BEARINGS: South line of SE 1/4 SE 1/4 Sec. 11 T. 18 S., R. 50 E. · M.D.B. & M. (i.e. = N.89° 19' 30" W.)

STATE OF NEVADA
COUNTY OF WASHOE } ss

I, RICHARD W. ARDEN, being first duly sworn, depose and say that this map, consisting of one sheet, has been correctly drawn to the designated scale from field notes of a survey made by me, or under my supervision and direction, between the 16th day of January, and the 23rd day of March, 1967; that it truly and correctly represents the proposed location, and extent of the works used to divert water from an underground, source, in Nye County, Nevada, by GEORGE SWINK, for domestic and irrigation purposes. That the proposed point of diversion, the location and names of all other works which will cross or connect with the proposed works, the boundary of all lands, showing by 40-acre subdivisions the areas proposed to be served, are fully and correctly designated thereon.

RICHARD W. ARDEN
STATE WATER RIGHT SURVEYOR #907

Subscribed and sworn to before me on this 31st day of MARCH, 1967.

RONALD D. BYRD
NOTARY PUBLIC

RONALD D. BYRD
Notary Public — State of Nevada
Washoe County
My Commission Expires Jan. 6, 1970

1200 600 0 600 1200
SCALE IN FEET

FILED
MARCH 31, 1967
STATE ENGINEER'S OFFICE

1967 MAR 31 1 2 32

MAP
TO ACCOMPANY APPLICATION NO. 23612
TO APPROPRIATE WATER FROM
AN UNDERGROUND SOURCE
FOR DOMESTIC & IRRIGATION PURPOSES
BY GEORGE SWINK
NYE CO., NEVADA

SPROUT ENGINEERS & ASSOC., INC.
950 INDUSTRIAL WAY
SPARKS, NEVADA

JOB NO. 1520
MARCH 23, 1967
RWA/VLP

23612