STATE OF NEVADA }
County of White Pine } ss.

I, Robert W. Millard, being first duly sworn, depose and say that this map, consisting of one sheet, has been correctly drawn to the designated scale from field notes of a survey made under my supervision and direction between the 10th day of Nov. and 14th day of Dec., 1966, that it truly and correctly represents the proposed location and extent of the works used to divert water from underground sources in White Pine County, by

John V. Eldridge

for irrigation purposes. That the proposed point of diversion, the approximate location and size of the diverting channel, all reservoirs or basins, the location and names of all other works which will cross or connect with the proposed works, and the boundary of all lands, showing by 40-acre subdivisions the areas proposed to be irrigated, are fully and correctly designated thereon.

State Water Right Surveyor

Subscribed and sworn to before me this 23rd day of December 1966

Notary Public in and for White Pine County, Nevada

My commission expires

JAMES R. PRINCE
Notary Public — State of Nevada
White Pine County
My Commission Expires Feb. 2, 1970

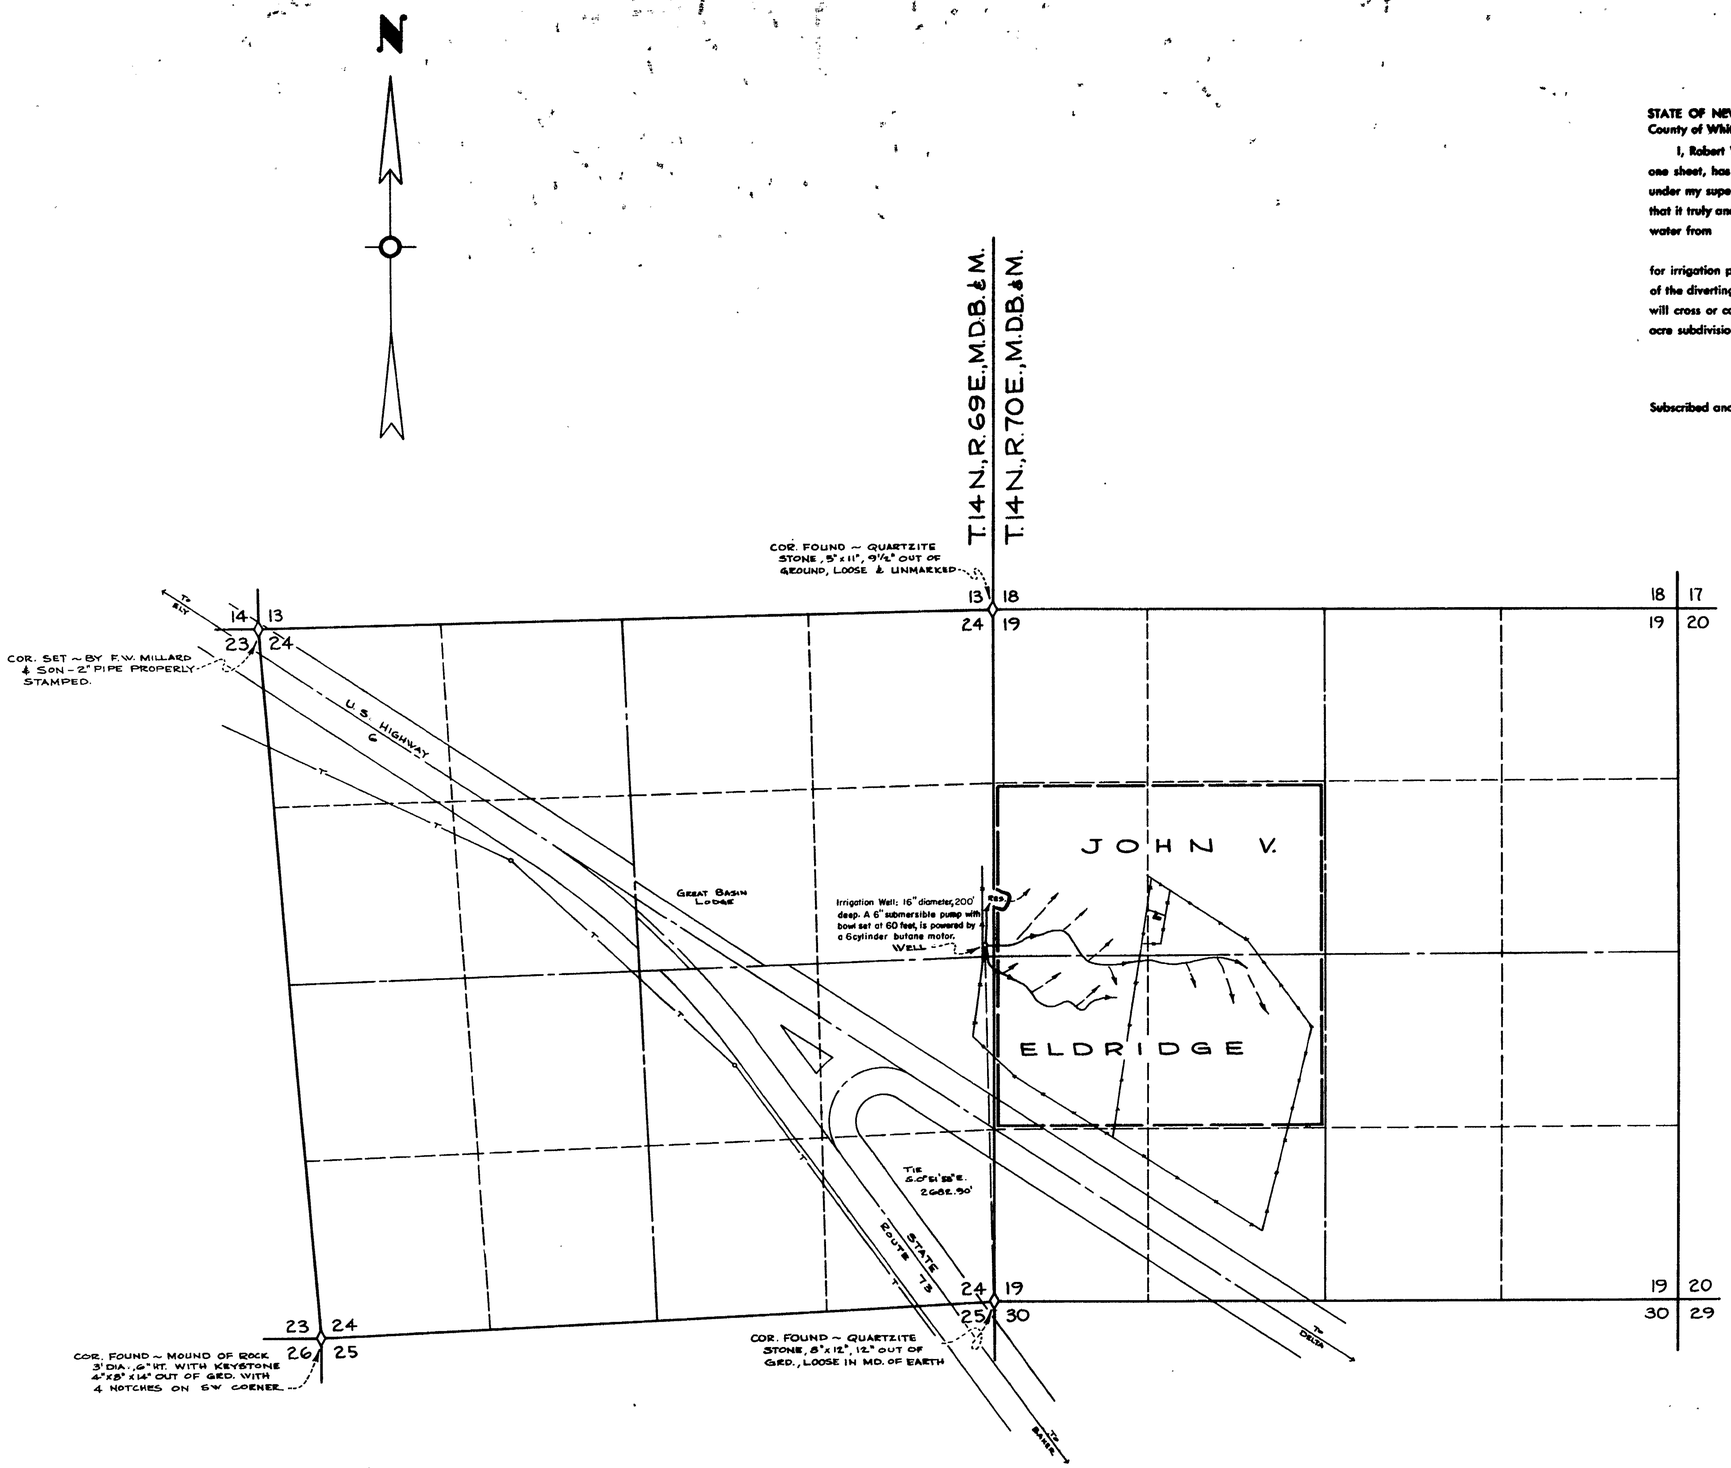

0 600 1200 1800 2400
SCALE ~ 1" = 600'

DATE	DESCRIPTION
1-11-67	REVISION

R.W. MILLARD & ASSOC., INC.

FIELD RWF	DESIGN	DR'G. No.
DETAIL RAB	TRACING RAB	FILE No.
CALC. RWF · RAB	CHECK	
COMP.	APPROVED	

1967 JAN 17 AM 10 45

FILED
JAN 17, 1967
STATE ENGINEER'S OFFICE

MAP TO ACCOMPANY APPLICATION TO APPROPRIATE WATER

FOR IRRIGATION & DOMESTIC

BY JOHN V. ELDRIDGE

FROM UNDERGROUND SOURCES

REGISTERED ENGINEERS R.W. MILLARD & ASSOC., INC. LAND SURVEYORS
ELY & ELKO, NEVADA

23616