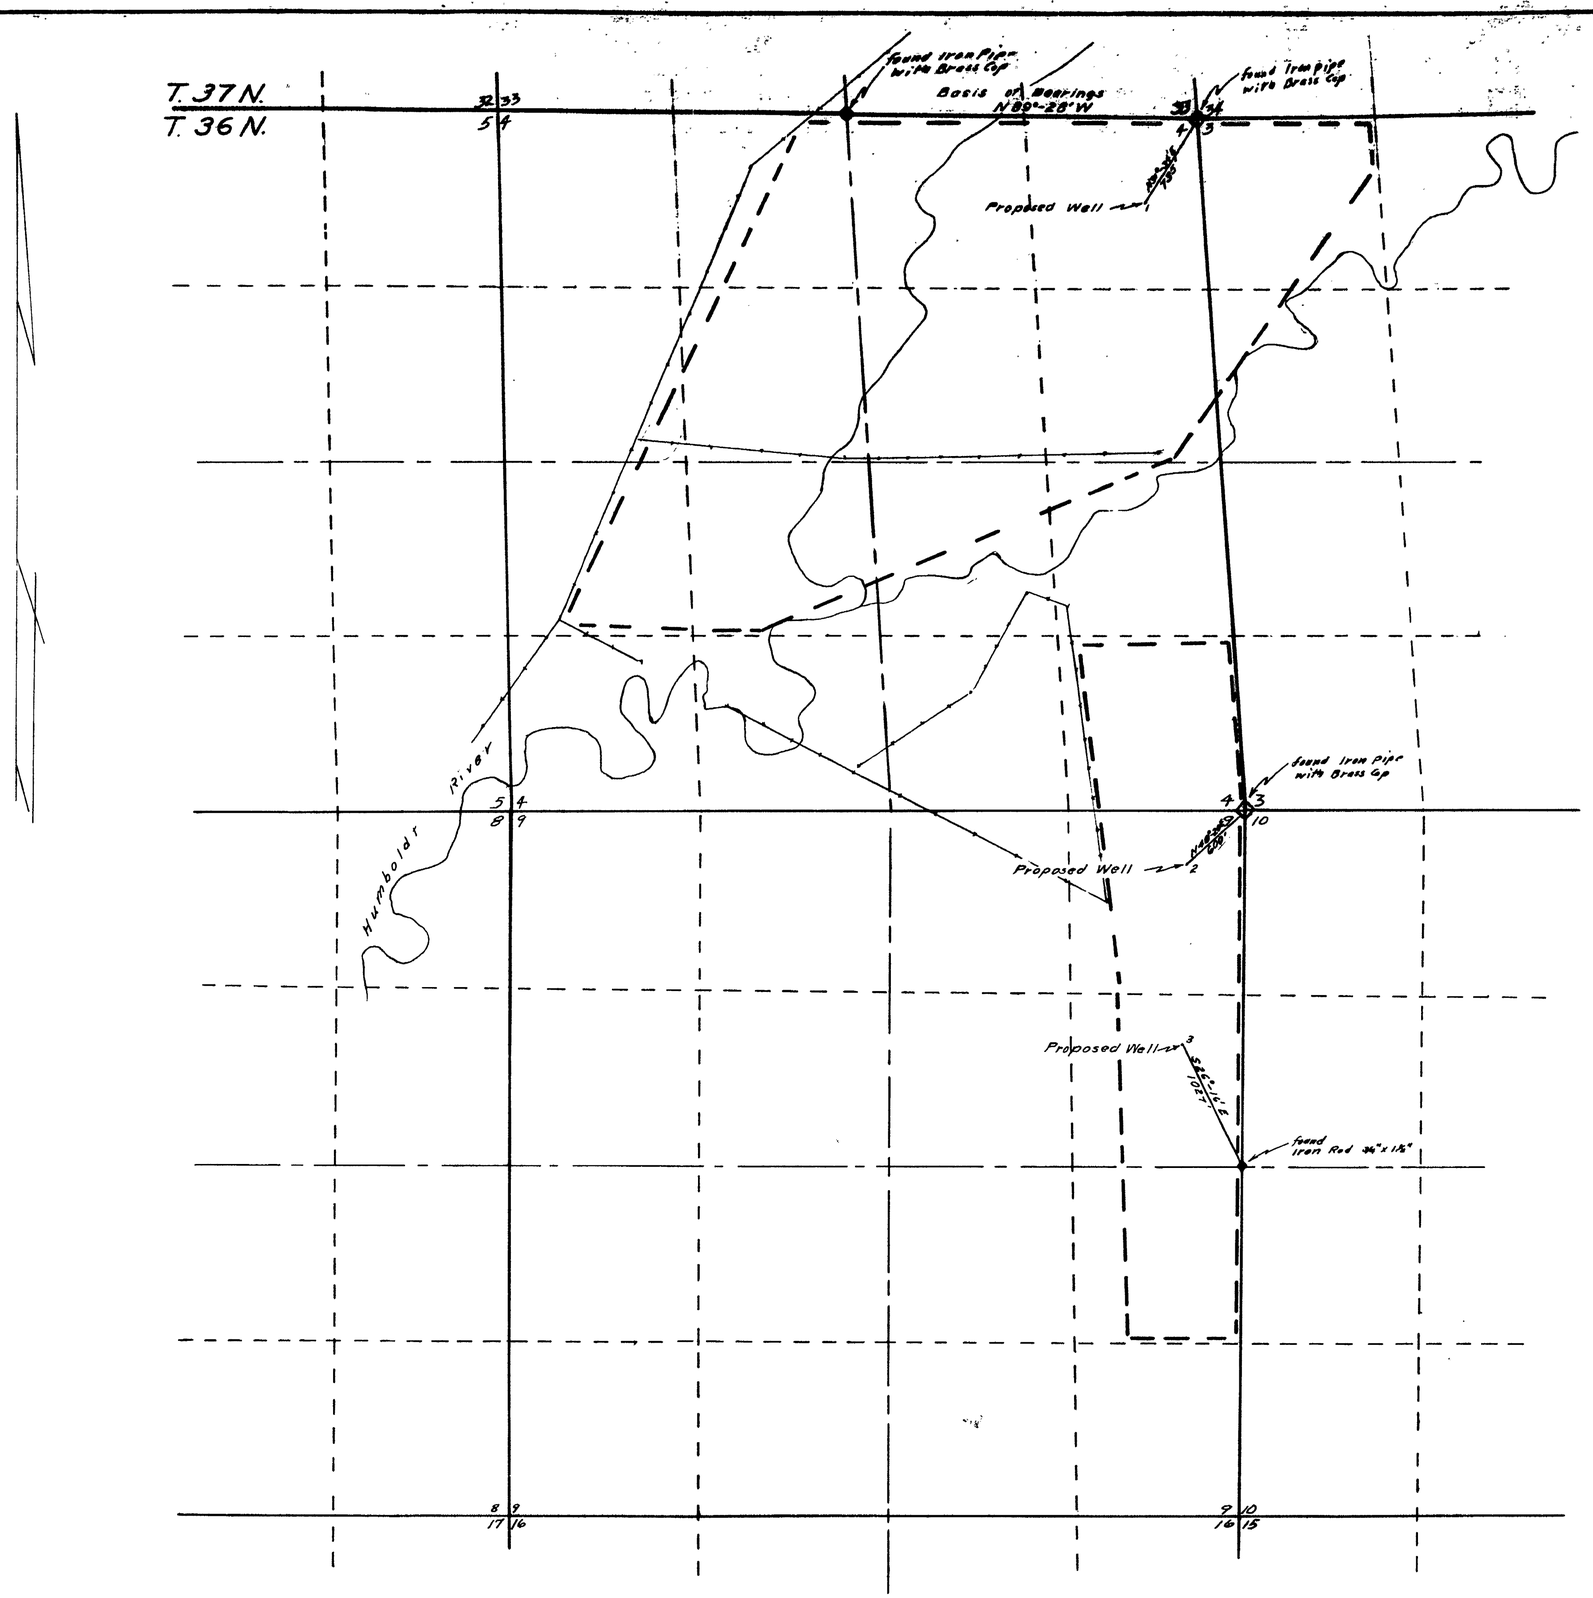

STATE OF NEVADA
COUNTY OF HUMBOLDT } S.S.

I, J.R. Caldwell, being first duly sworn, depose and say that this map has been correctly drawn to the designated scale from field notes of a survey made by me on the 9th day of January, 1967; that it truly and correctly represents the proposed location and extent of the works used to divert water from an underground source, in Humboldt County, by Robert M. Hay for irrigation and domestic purposes. That the proposed point of diversion, the location and names of all other works which will cross or connect with the proposed works, and the boundary of all lands, showing by 40-acre subdivisions the areas proposed to be irrigated, are fully and correctly designated thereon.

J. R. Caldwell
State Water Right Surveyor

Subscribed and sworn to before me this 12th day of January, 1967.

William MacDonald
Notary Public in and for Humboldt County, Nev.

Scale 1" = 600'

600 0 600 1200 1800 2400

MAP
To Accompany Application
To Appropriate Water For
Irrigation & Domestic
By: Robert M. Hay
From: Underground Sources
In: Humboldt County, Nevada

FILED
JAN 17, 1967
STATE ENGINEER'S OFFICE

23619 23618 23617