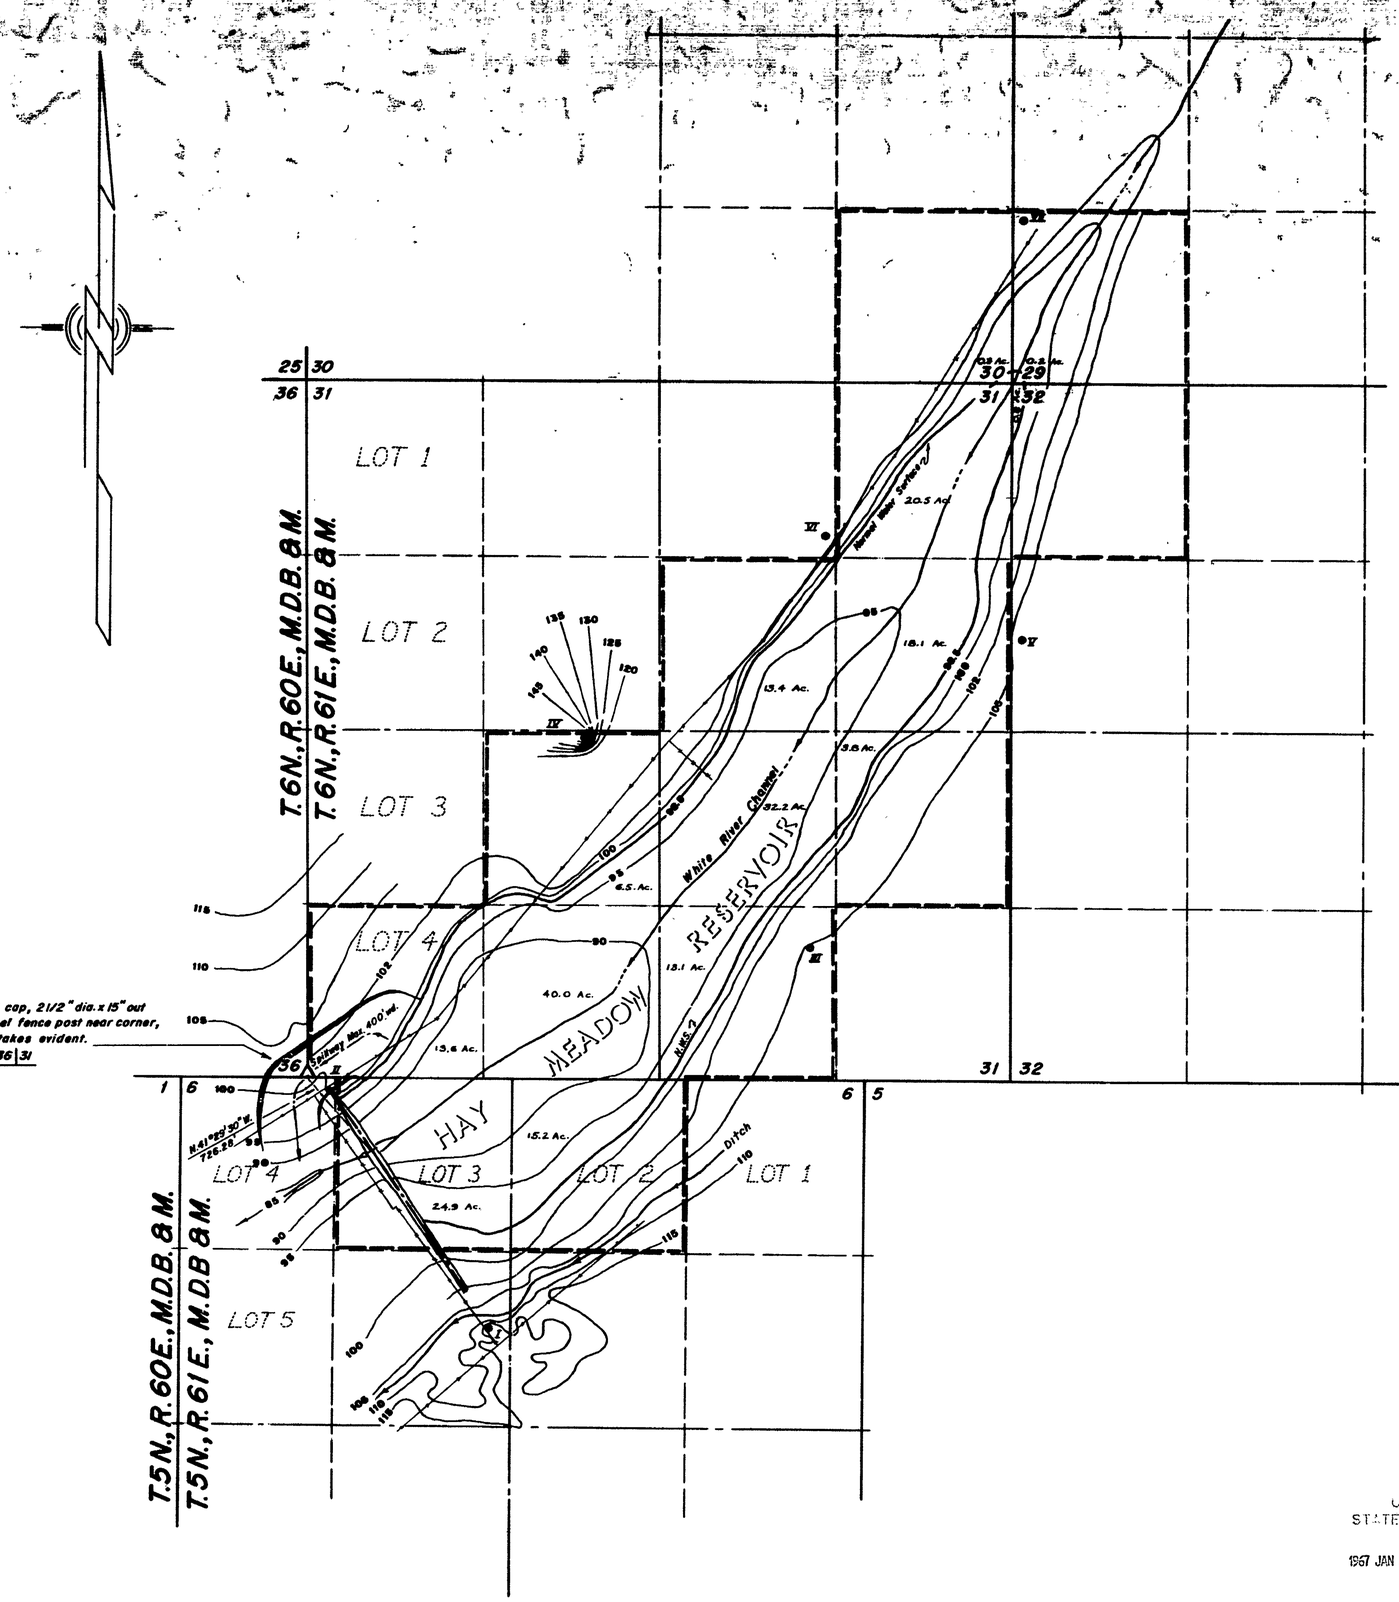

STATE OF NEVADA } s.s.
County of White Pine }

I, Robert W. Millard, being first duly sworn, depose and say that the map consisting of 1 sheet, has been correctly drawn to the designated scale from field notes of a survey made under my supervision and direction between the 1st day of November, 1963 and the 1st day of May, 1964; that it truly and correctly represents the proposed location and extent of the works used to divert water from White River in Nye County by the Nevada State Fish and Game Commission for WILDLIFE PROPAGATION & RECREATION PURPOSES. That the proposed point of diversion, the location and names of all other works which will cross or connect with the proposed works, and the boundary of all lands, showing by 40-acre subdivisions, the areas proposed to be flooded, are fully and correctly designated thereon.

State Water Right Surveyor

Subscribed and sworn to before me this 21st day of May, 1964

Marilyn L. Merton

Notary Public in and for White Pine County, Nevada.
My commission expires January 24, 1968

LEGEND:

● = Concrete Triangulation Monument

BASIS OF BEARING = SOLAR OBSERVATION

0 600 1200 1800 2400

Scale ~ 1" = 600'

OFFICE
STATE ENGINEER

1967 JAN 20 PM 4 00

CERTIFICATE No. 7468 ISSUED 11-2-70

FILED
JAN 20, 1967
STATE ENGINEER'S OFFICE

MAP TO ACCOMPANY APPLICATION
TO APPROPRIATE WATER
FOR WILDLIFE PROPAGATION & RECREATION
BY NEVADA FISH & GAME COMMISSION
FROM WHITE RIVER

REGISTERED ENGINEERS F. W. MILLARD & SON ELY & ELKO, NEVADA LAND SURVEYORS

MAY, 1964

23624