STATE OF NEVADA
County of White Pine } ss.

I, Robert W. Millard, being first duly sworn, depose and say that this map, consisting of one sheet, has been correctly drawn to the designated scale from field notes of a survey made under my supervision and direction between the 1st and 7th days of January, 1967 that it truly and correctly represents the proposed location and extent of the works used to divert water from underground sources in White Pine County, by

Tom & Walter Rosevear

for irrigation purposes. That the proposed point of diversion, the approximate location and size of the diverting channel, all reservoirs or basins, the location and names of all other works which will cross or connect with the proposed works, and the boundary of all lands, showing by 40-acre subdivisions the areas proposed to be irrigated, are truly and correctly designated thereon.

State Water Right Surveyor

Subscribed and sworn to before me this 13th day of January, 1967.

Notary Public in and for White Pine County, Nevada

My commission expires

JAMES E. PRINCE
Notary Public — State of Nevada
White Pine County
My Commission Expires Feb. 2, 1970

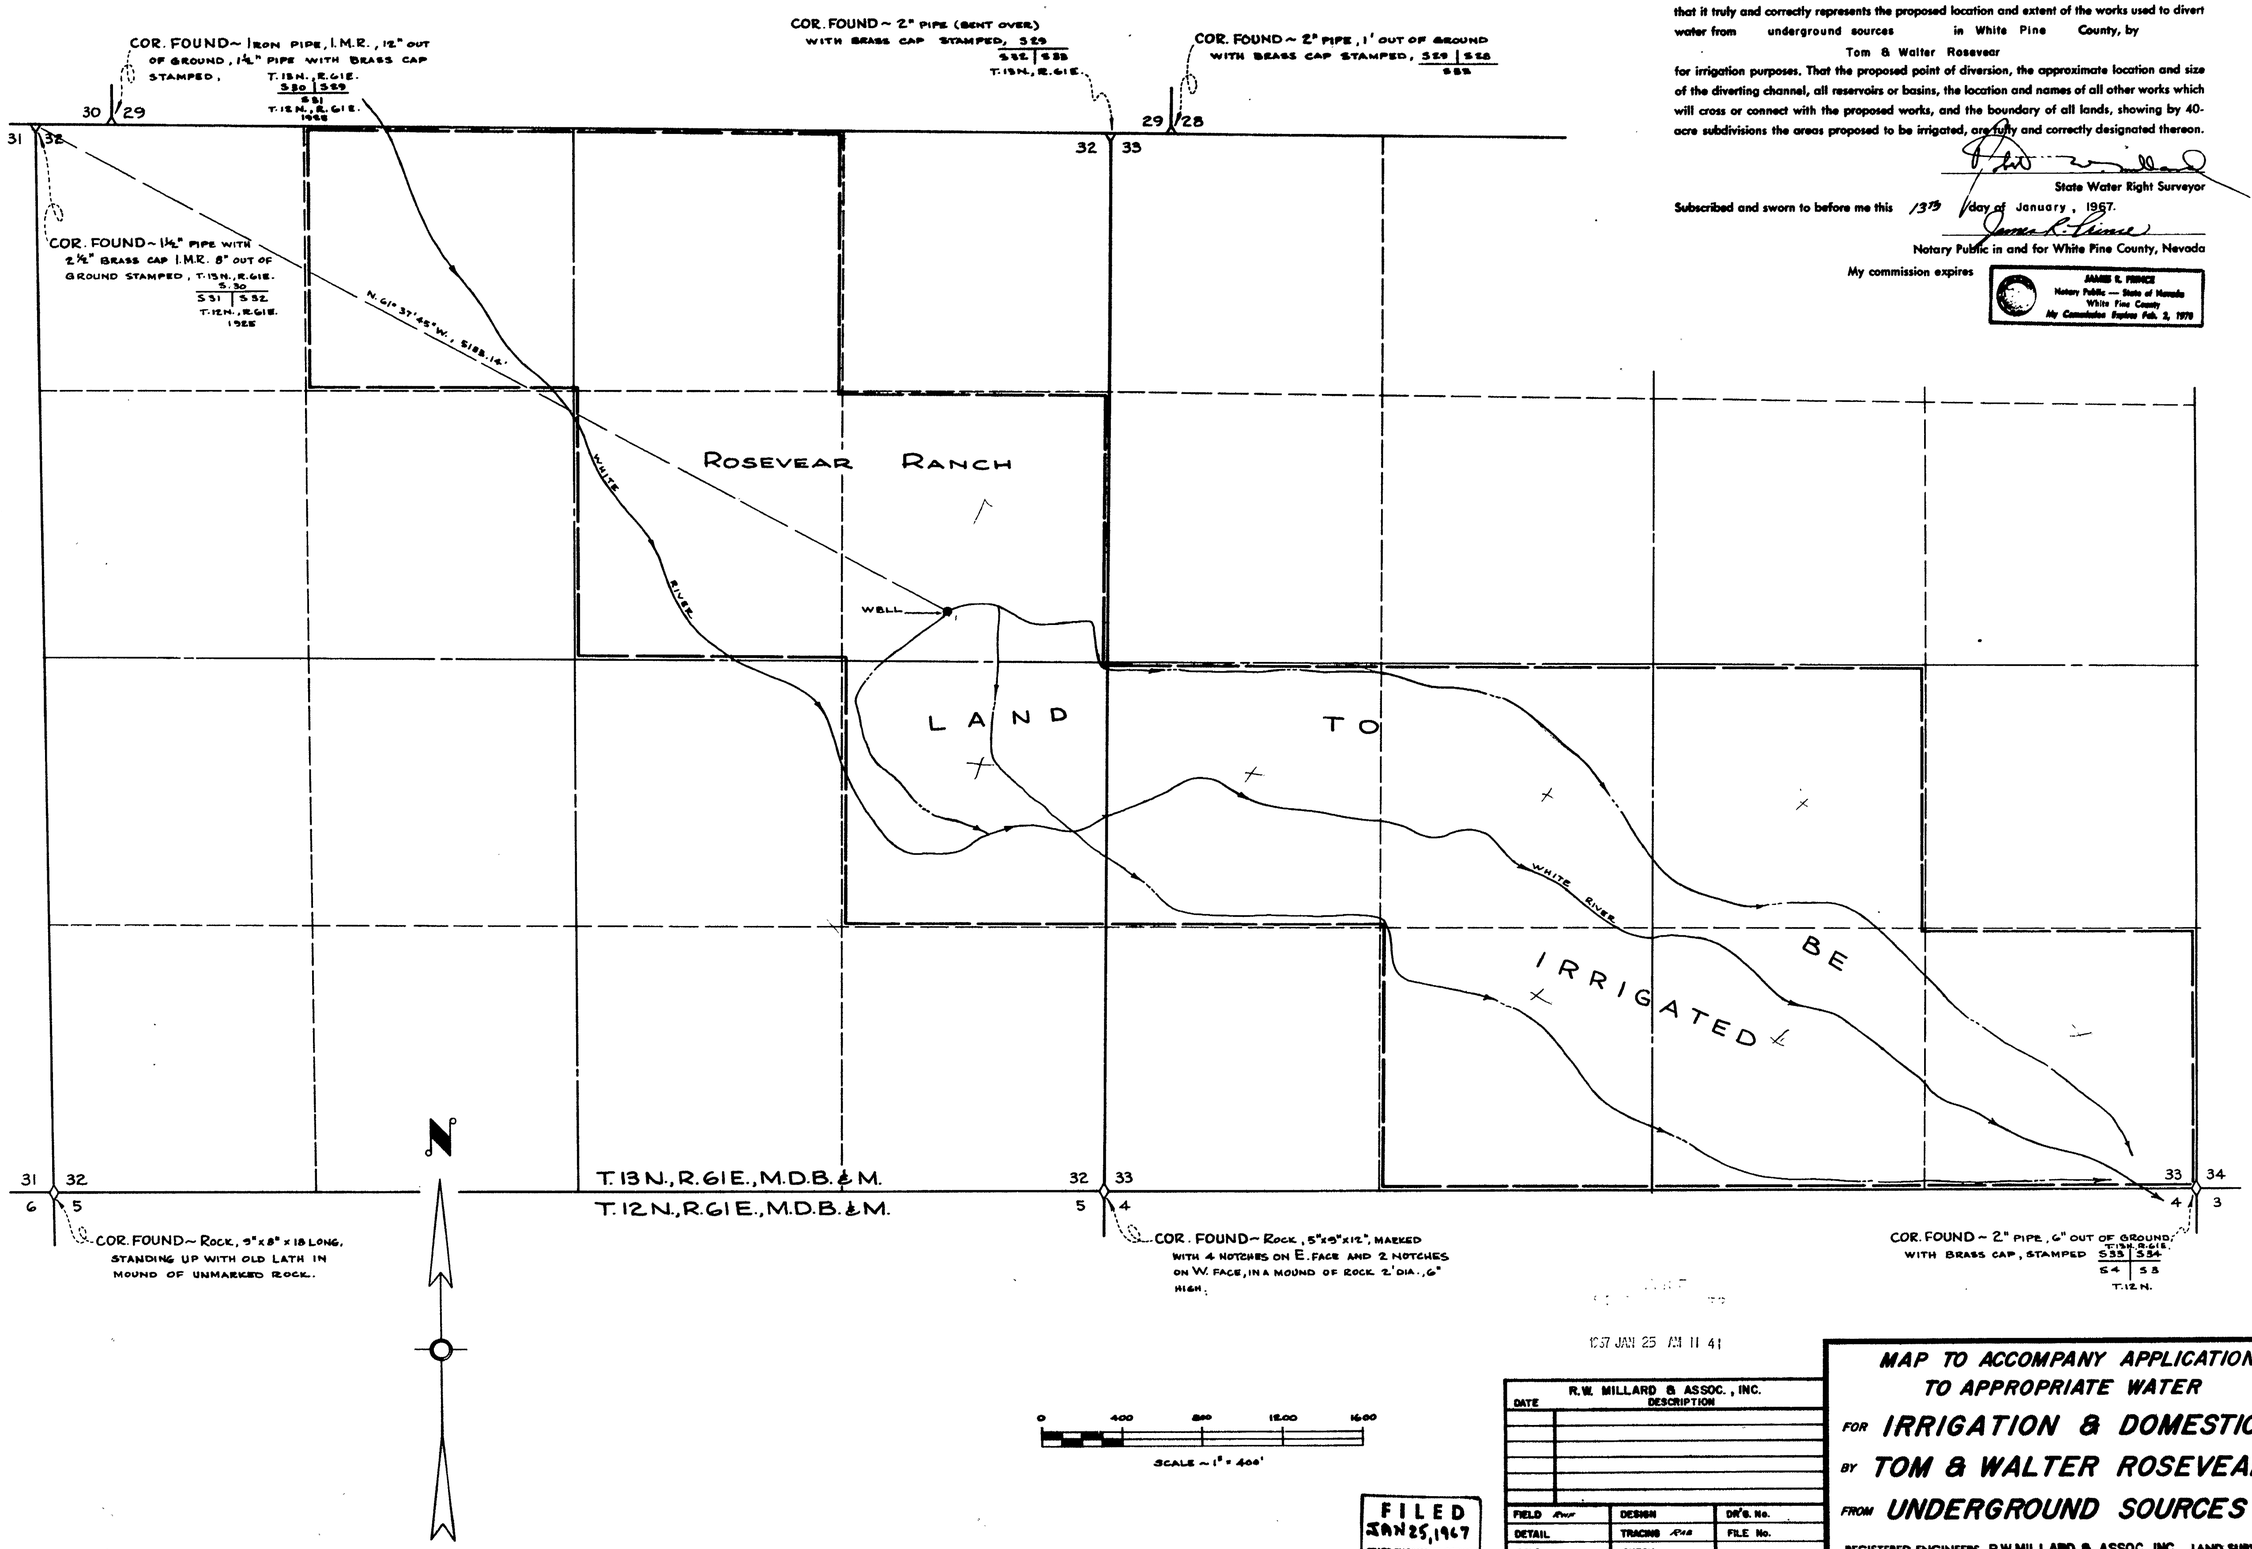

1967 JAN 25 AM 11 41

FILED
JAN 25, 1967
STATE ENGINEER'S OFFICE

R.W. MILLARD & ASSOC., INC.		
DATE	DESCRIPTION	
FIELD	DESIGN	DR'G. No.
DETAIL	TRACING	FILE No.
CALC.	CHECK	
COMP.	APPROVED	

MAP TO ACCOMPANY APPLICATION TO APPROPRIATE WATER

FOR **IRRIGATION & DOMESTIC**

BY **TOM & WALTER ROSEVEAR**

FROM **UNDERGROUND SOURCES**

REGISTERED ENGINEERS R.W. MILLARD & ASSOC., INC. LAND SURVEYORS
January, 1967 ELY & ELKO, NEVADA

25021 23630