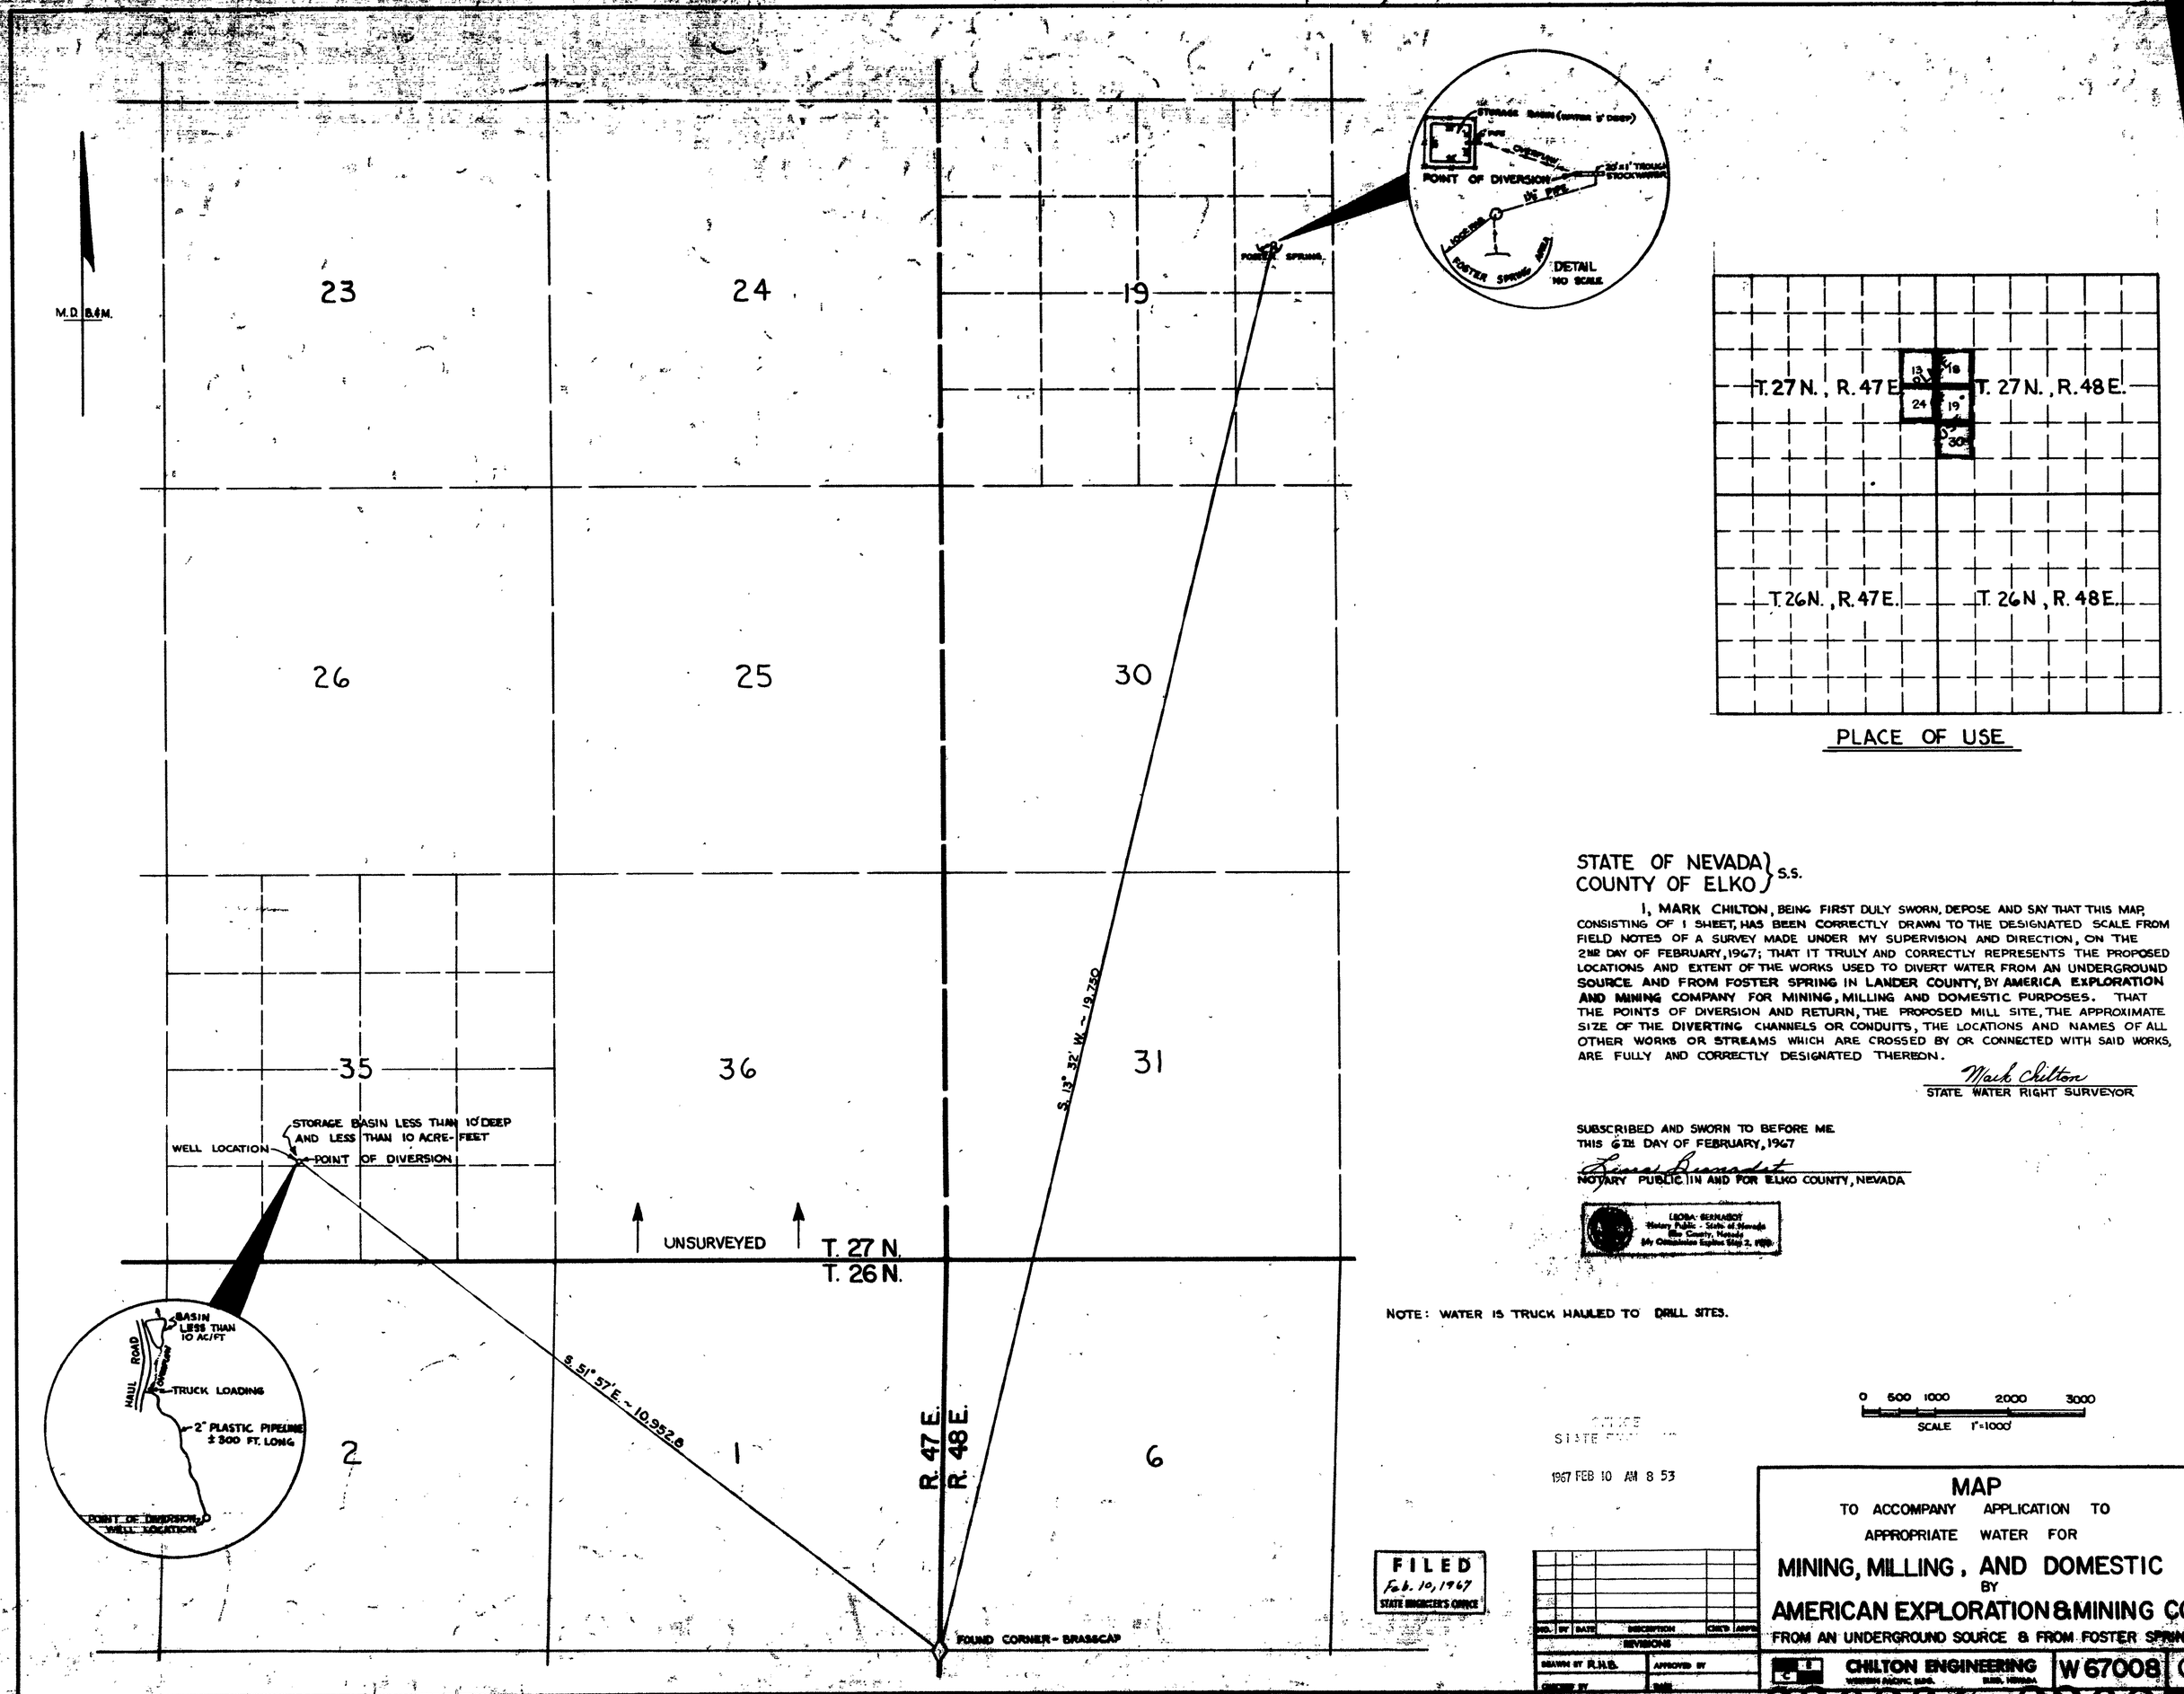

STATE OF NEVADA }
COUNTY OF ELKO } S.S.

I, MARK CHILTON, BEING FIRST DULY SWORN, DEPOSE AND SAY THAT THIS MAP, CONSISTING OF 1 SHEET, HAS BEEN CORRECTLY DRAWN TO THE DESIGNATED SCALE FROM FIELD NOTES OF A SURVEY MADE UNDER MY SUPERVISION AND DIRECTION, ON THE 2ND DAY OF FEBRUARY, 1967; THAT IT TRULY AND CORRECTLY REPRESENTS THE PROPOSED LOCATIONS AND EXTENT OF THE WORKS USED TO DIVERT WATER FROM AN UNDERGROUND SOURCE AND FROM FOSTER SPRING IN LANDER COUNTY, BY AMERICA EXPLORATION AND MINING COMPANY FOR MINING, MILLING AND DOMESTIC PURPOSES. THAT THE POINTS OF DIVERSION AND RETURN, THE PROPOSED MILL SITE, THE APPROXIMATE SIZE OF THE DIVERTING CHANNELS OR CONDUITS, THE LOCATIONS AND NAMES OF ALL OTHER WORKS OR STREAMS WHICH ARE CROSSED BY OR CONNECTED WITH SAID WORKS, ARE FULLY AND CORRECTLY DESIGNATED THEREON.

Mark Chilton
STATE WATER RIGHT SURVEYOR

SUBSCRIBED AND SWORN TO BEFORE ME
THIS 6TH DAY OF FEBRUARY, 1967

Leora Bernadot
NOTARY PUBLIC IN AND FOR ELKO COUNTY, NEVADA

LEORA BERNADOT
Notary Public - State of Nevada
Elko County, Nevada
My Commission Expires May 2, 1970

NOTE: WATER IS TRUCK HAULED TO DRILL SITES.

OFFICE
STATE ENGINEER
1967 FEB 10 AM 8 53

FILED
Feb. 10, 1967
STATE ENGINEER'S OFFICE

NO.	BY	DATE	DESCRIPTION	CHK'D	APP'D
			REVISIONS		

DRAWN BY R.H.B. APPROVED BY
CHECKED BY DATE

MAP

TO ACCOMPANY APPLICATION TO APPROPRIATE WATER FOR

MINING, MILLING, AND DOMESTIC

BY

AMERICAN EXPLORATION & MINING CO.

FROM AN UNDERGROUND SOURCE & FROM FOSTER SPRING

CHILTON ENGINEERING
WESTERN PACIFIC BLDG. ELKO, NEVADA

W 67008 | 0

23636 file under → 23635