STATE OF NEVADA }
COUNTY OF HUMBOLT } S.S

I, J.R. Caldwell, being first duly sworn, depose and say that this map has been correctly drawn to the designated scale from field notes of a survey made by me on the 29th day of January, 1967; that it truly and correctly represents the proposed location and extent of the works used to divert water from an underground source in Humboldt County, by Robert E. Fowler for irrigation & domestic purpose. That the proposed point of diversion location and size of diverting channel and the location and names of all other works which will cross or connect with the proposed works and the boundary of all land, showing by 40-acre subdivision the areas proposed to be irrigated, are fully and correctly designated thereon.

J R Caldwell
State Water Right Surveyor

REGISTERED LAND SURVEYOR J. R. CALDWELL No. 626 STATE OF NEVADA

Subscribed and sworn to before me this 30th day of January, 1967.

William MacDonald
Notary Public in and for Humboldt County, Nev.

WILLIAM MACDONALD Notary Public - State of Nevada My Commission Expires Dec. 17, 1967

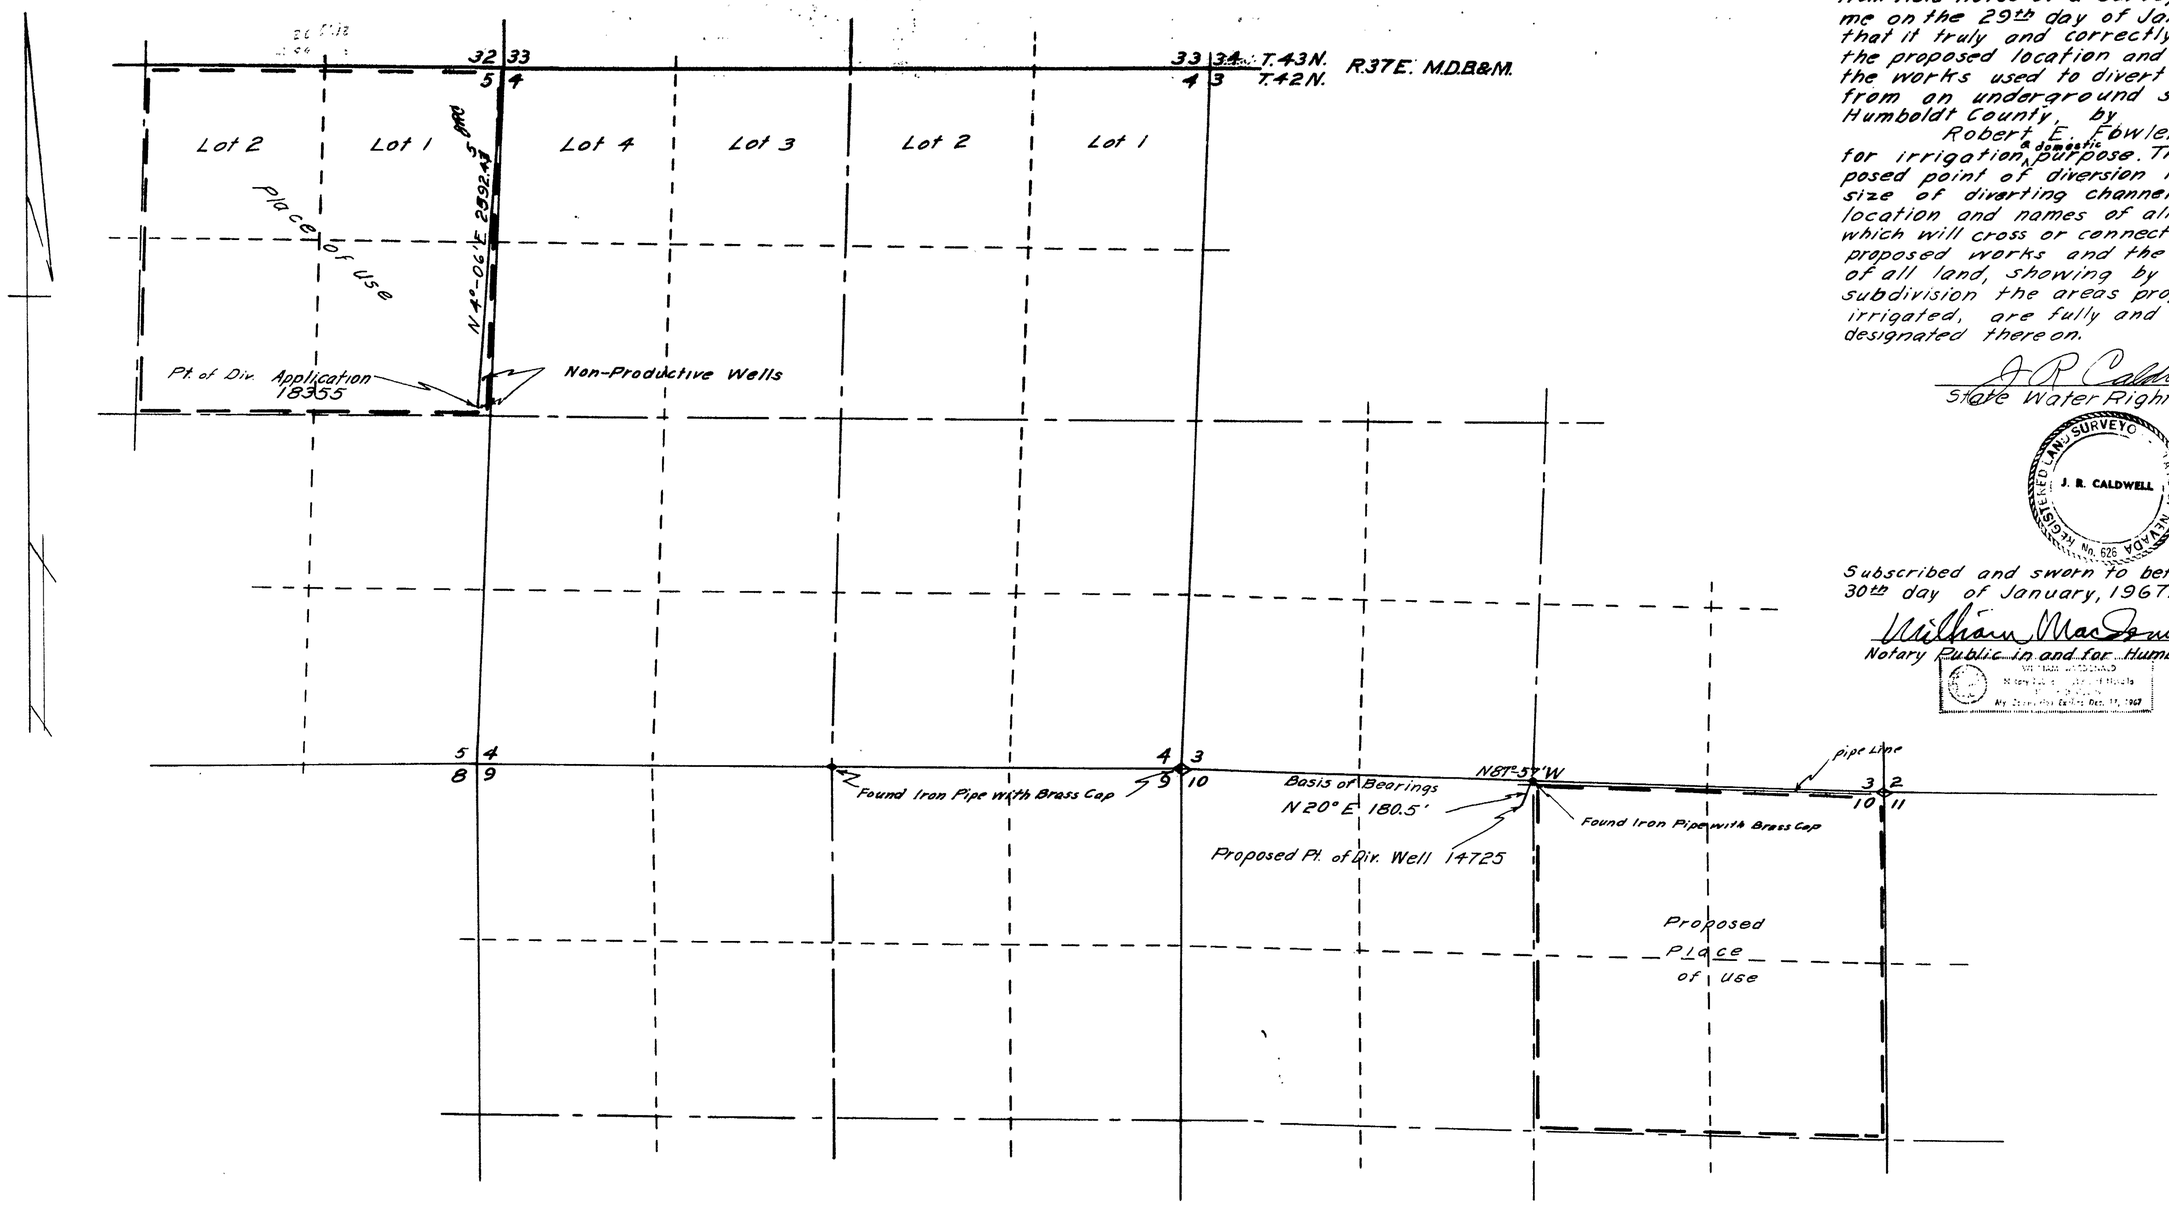

FILED
Feb. 28, 1967
STATE ENGINEER'S OFFICE

MAP
TO ACCOMPANY APPLICATION TO CHANGE THE POINT OF DIVERSION & PLACE OF USE

To Appropriate Water For Irrigation & Domestic
By Robert E. Fowler
From An Underground Source
In Humboldt County, Nevada.

23662