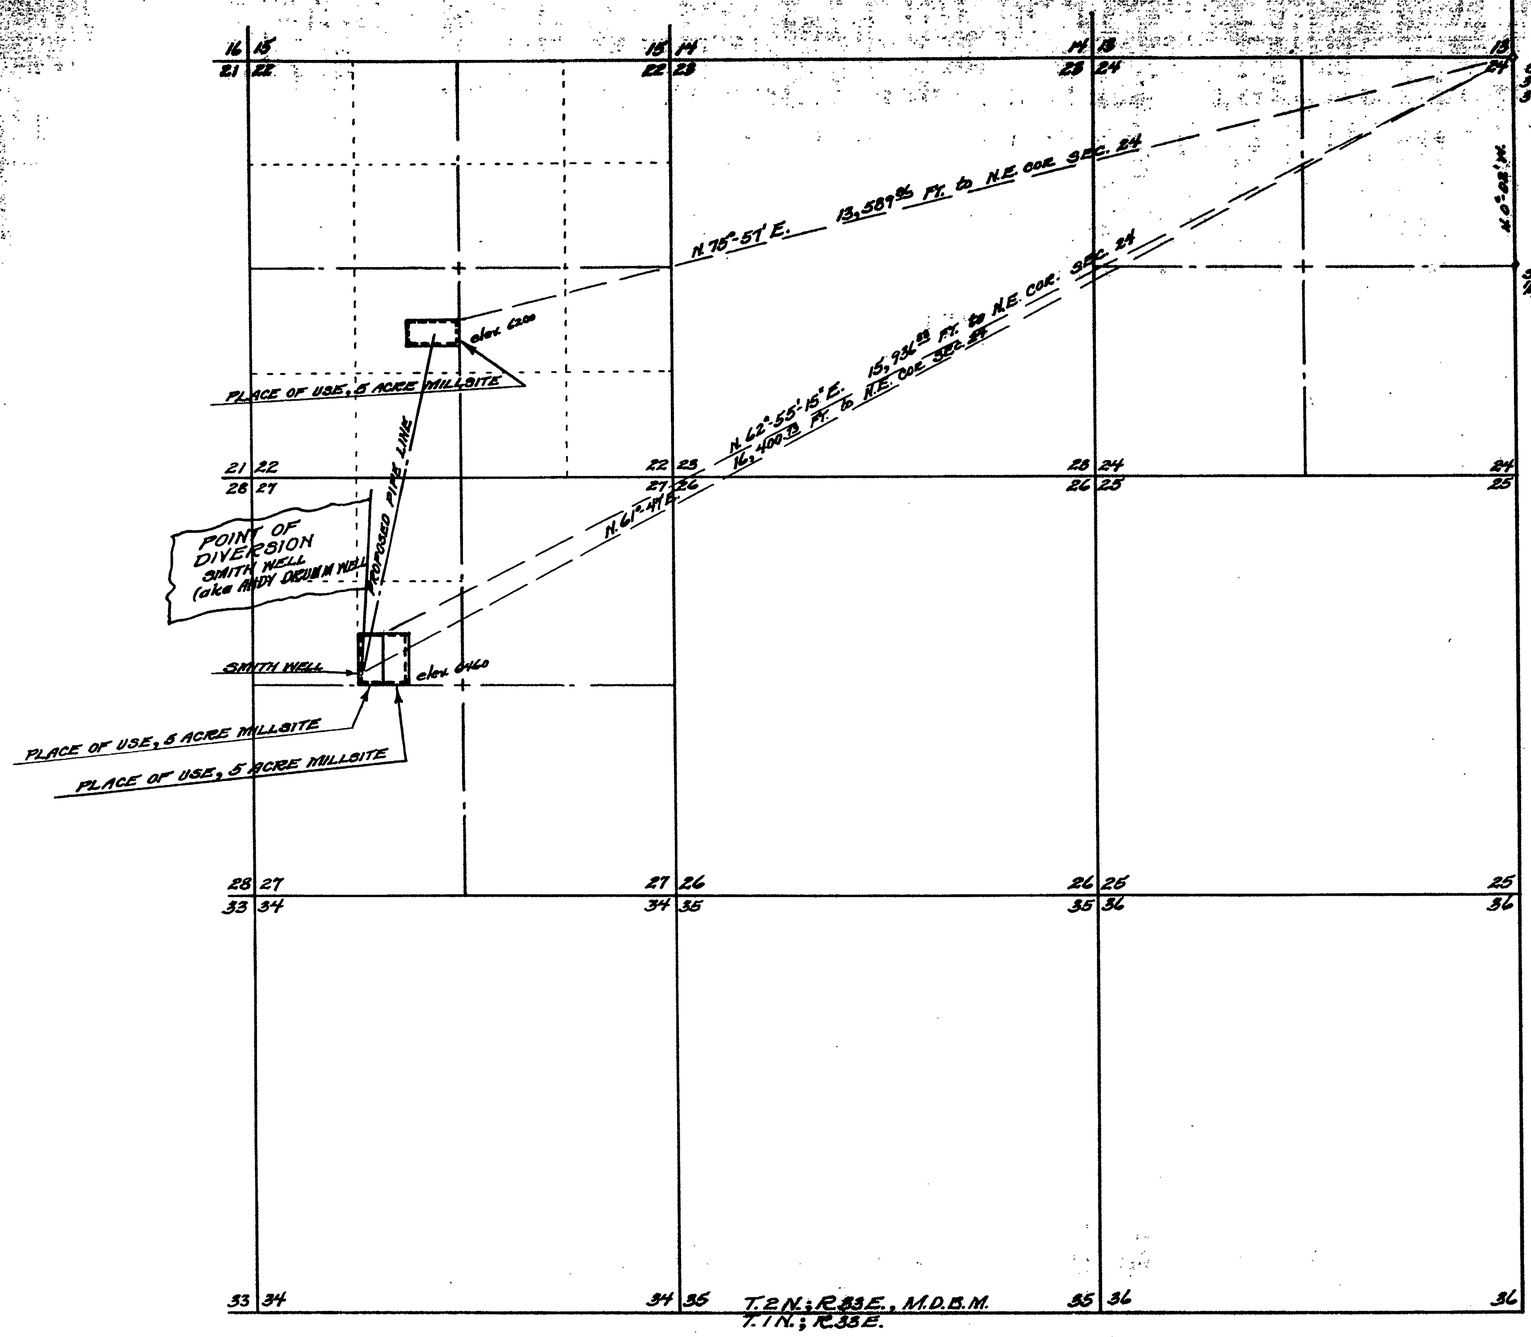

MILLSITE

A 5-acre parcel, being part of the NE¼ SW¼ Sec. 22, T. 2 N.; R. 33 E., M.D.B.M., more particularly described as follows: beginning at the N.E. Cor. of the parcel, a point from whence the N.E. Cor. of Sec. 24, township and range as aforesaid, bears N. 75°-51' E., 13,589.26 feet; thence due south 330.00 feet; thence due west 660.00 feet; thence due north 330.00 feet; thence due east 660.00 feet to the point of beginning.

A 10-acre parcel (two 5-acre millsites abutting), being part of the SE¼ NW¼ Sec. 21, T. 2 N.; R. 33 E., M.D.B.M., more particularly described as follows: beginning at the north point common to the two millsites, a point from whence the N.E. Cor. of Sec. 24, township and range as aforesaid, bears N. 62°-55'-15" E., 16,986.13 feet; thence due west 330.00 feet; thence due south 660.00 feet; thence due east 660.00 feet; due north 660.00 feet; thence due west 330.00 feet to the point of beginning.

STATE OF NEVADA }
COUNTY OF CHURCHILL } ss

I, Bernard York, State Water Right SURVEYOR, being first duly sworn, depose and say that this map consisting of but this one sheet, has been correctly drawn to the designated scale from the field notes of surveys made by me beginning in May, 1962, and performed in the subject area from time to time since; that this map truly and correctly represents the proposed location and extent of the works used to divert water from UNDERGROUND at SMITH WELL (aka ANDY DRUMM WELL) in Mineral County, Nevada, for MINING AND MILLING PURPOSES by CHARLES H. SMITH, Montgomery Pass, Nevada, via Benton, California; that the point of diversion and place of use, and all other works are fully and correctly shown hereon.

Bernard York
State Water Right Surveyor

Subscribed and sworn to before me this 17th day of May, 1967.

Ruth A. Walker
Notary Public in and for the County of Churchill, State of Nevada.
My Commission expires Nov. 10, 1968

RUTH A. WALKER
Notary Public — State of Nevada
Churchill County
My Commission Expires Nov. 10, 1968

SURVEYOR'S NOTES.

The meridian for this survey was turned by angle off the east boundary of Sec. 24, T. 2 N.; R. 33 E. the bearing of which line had been established by a Solar observation made by Bernard York in 1962.

Land Sections as shown on this map are plotted by protraction from the N.E. Cor. Sec. 24, T. 2 N.; R. 33 E., M.D.B.M. Surveys made by me have failed to recover section or ¼ section corner monuments in the interior of this township.

SCALE: 1" = 1000'

SERIAL No. 23674

MAP
TO ACCOMPANY APPLICATION TO APPROPRIATE WATER
FOR MINING AND MILLING PURPOSES
BY CHARLES H. SMITH
FROM UNDERGROUND AT SMITH (aka DRUM) WELL
IN MINERAL COUNTY, NEVADA.

SCALE: 1" = 1000' MAY 15, 1967
BY Bernard York, State Water Right Surveyor
Fallon, Nevada

1967 MAY 18 PM 1 36

FILED
MAY 18 1967

23674