STATE OF NEVADA
County of White Pine } ss.

I, Robert W. Millard, being first duly sworn, depose and say that this map, consisting of one sheet, has been correctly drawn to the designated scale from field notes of a survey made under my supervision and direction between the 5th and 9th days of January, 1967; that it truly and correctly represents the proposed location and extent of the works used to divert water from Underground Source in White Pine County, by H. R. IVINS & ALBERT GUBLER for irrigation purposes. That the proposed point of diversion, the approximate location and size of the diverting channel, all reservoirs or basins, the location and names of all other works which will cross or connect with the proposed works, and the boundary of all lands, showing by 40-acre subdivisions the areas proposed to be irrigated, are fully and correctly designated thereon.

State Water Right Surveyor

Subscribed and sworn to before me this 6th day of February 1967

Notary Public in and for White Pine County, Nevada

My commission expires

JAMES R. PRINCE
Notary Public — State of Nevada
White Pine County
My Commission Expires Feb. 3, 1970

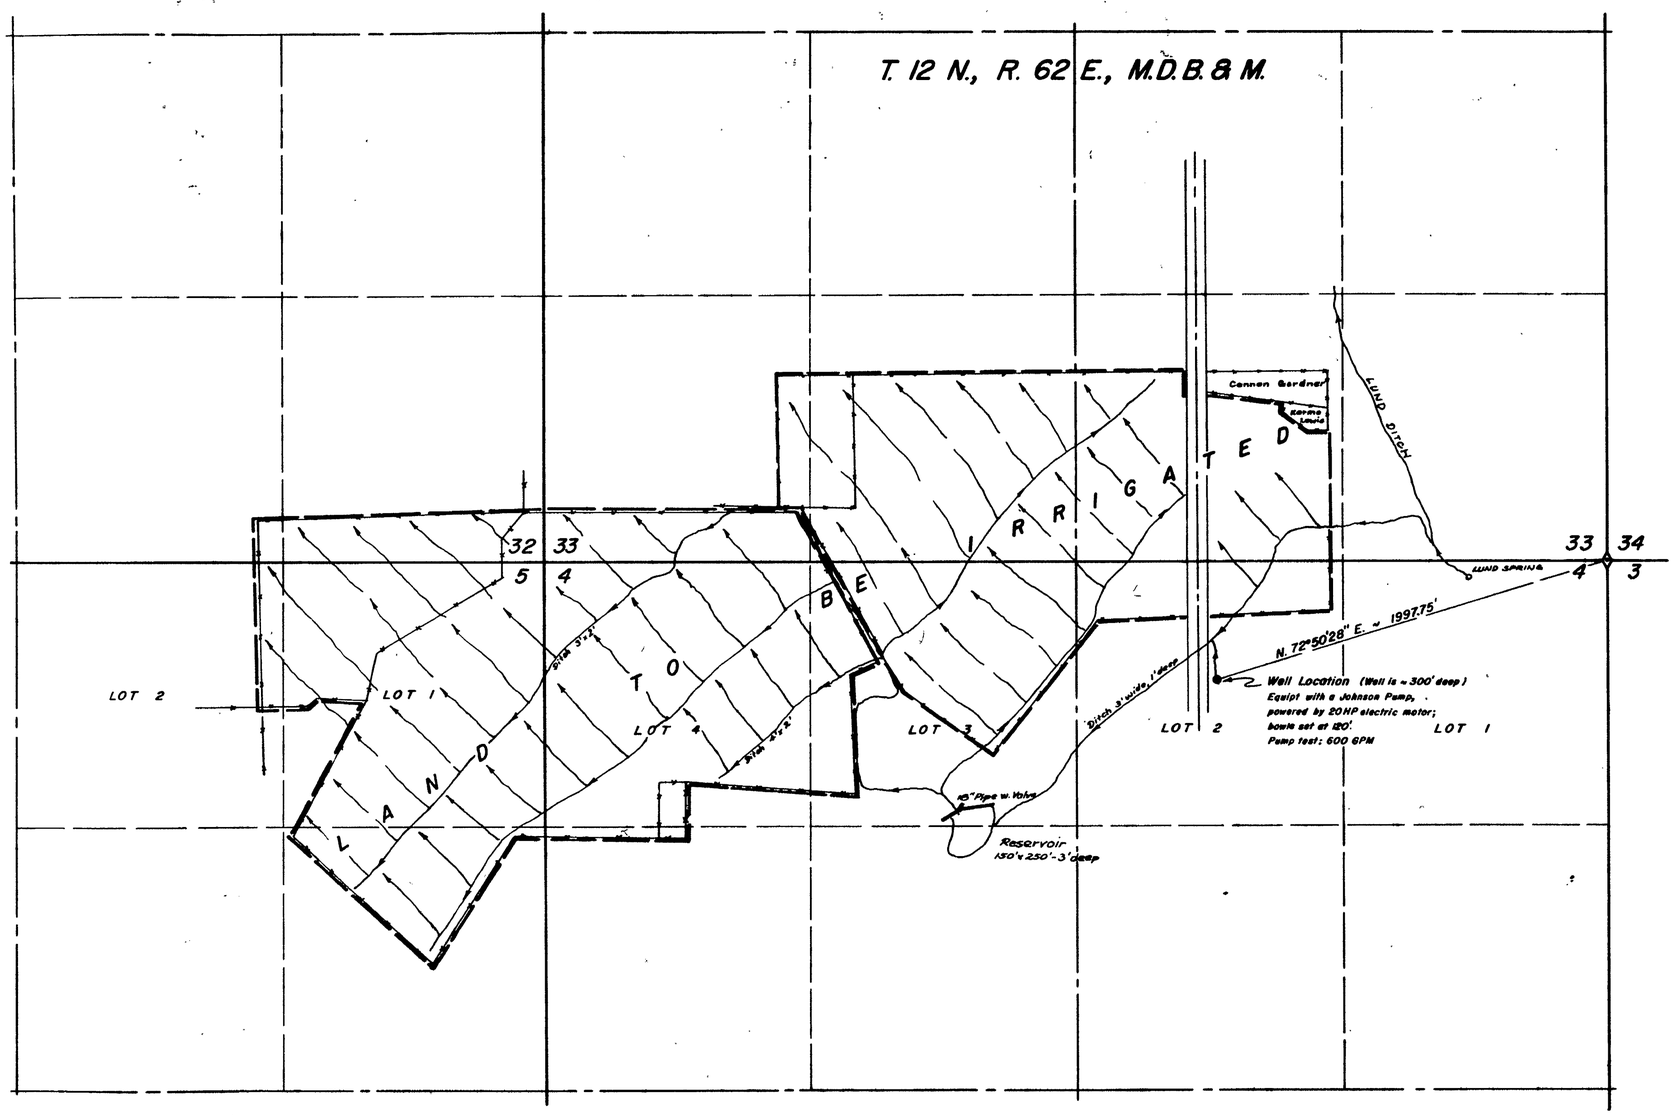

N

0 400 800 1200 1600
Scale ~ 1" = 400'

FILED
Feb. 8, 1967
STATE ENGINEER'S OFFICE

DATE	R.W. MILLARD & ASSOC., INC. DESCRIPTION

FIELD	DESIGN	DR'G. No.
DETAIL	TRACING	FILE No.
CALC.	CHECK	
COMP.	APPROVED	

MAP TO ACCOMPANY APPLICATION
TO APPROPRIATE WATER
FOR IRRIGATION & DOMESTIC
BY H.R. IVINS & ALBERT GUBLER
FROM UNDERGROUND SOURCE

REGISTERED ENGINEERS R.W. MILLARD & ASSOC., INC. LAND SURVEYORS
ELY & ELKO, NEVADA

STATE ENGINEER
1967 FEB 8 AM 10 49

23677