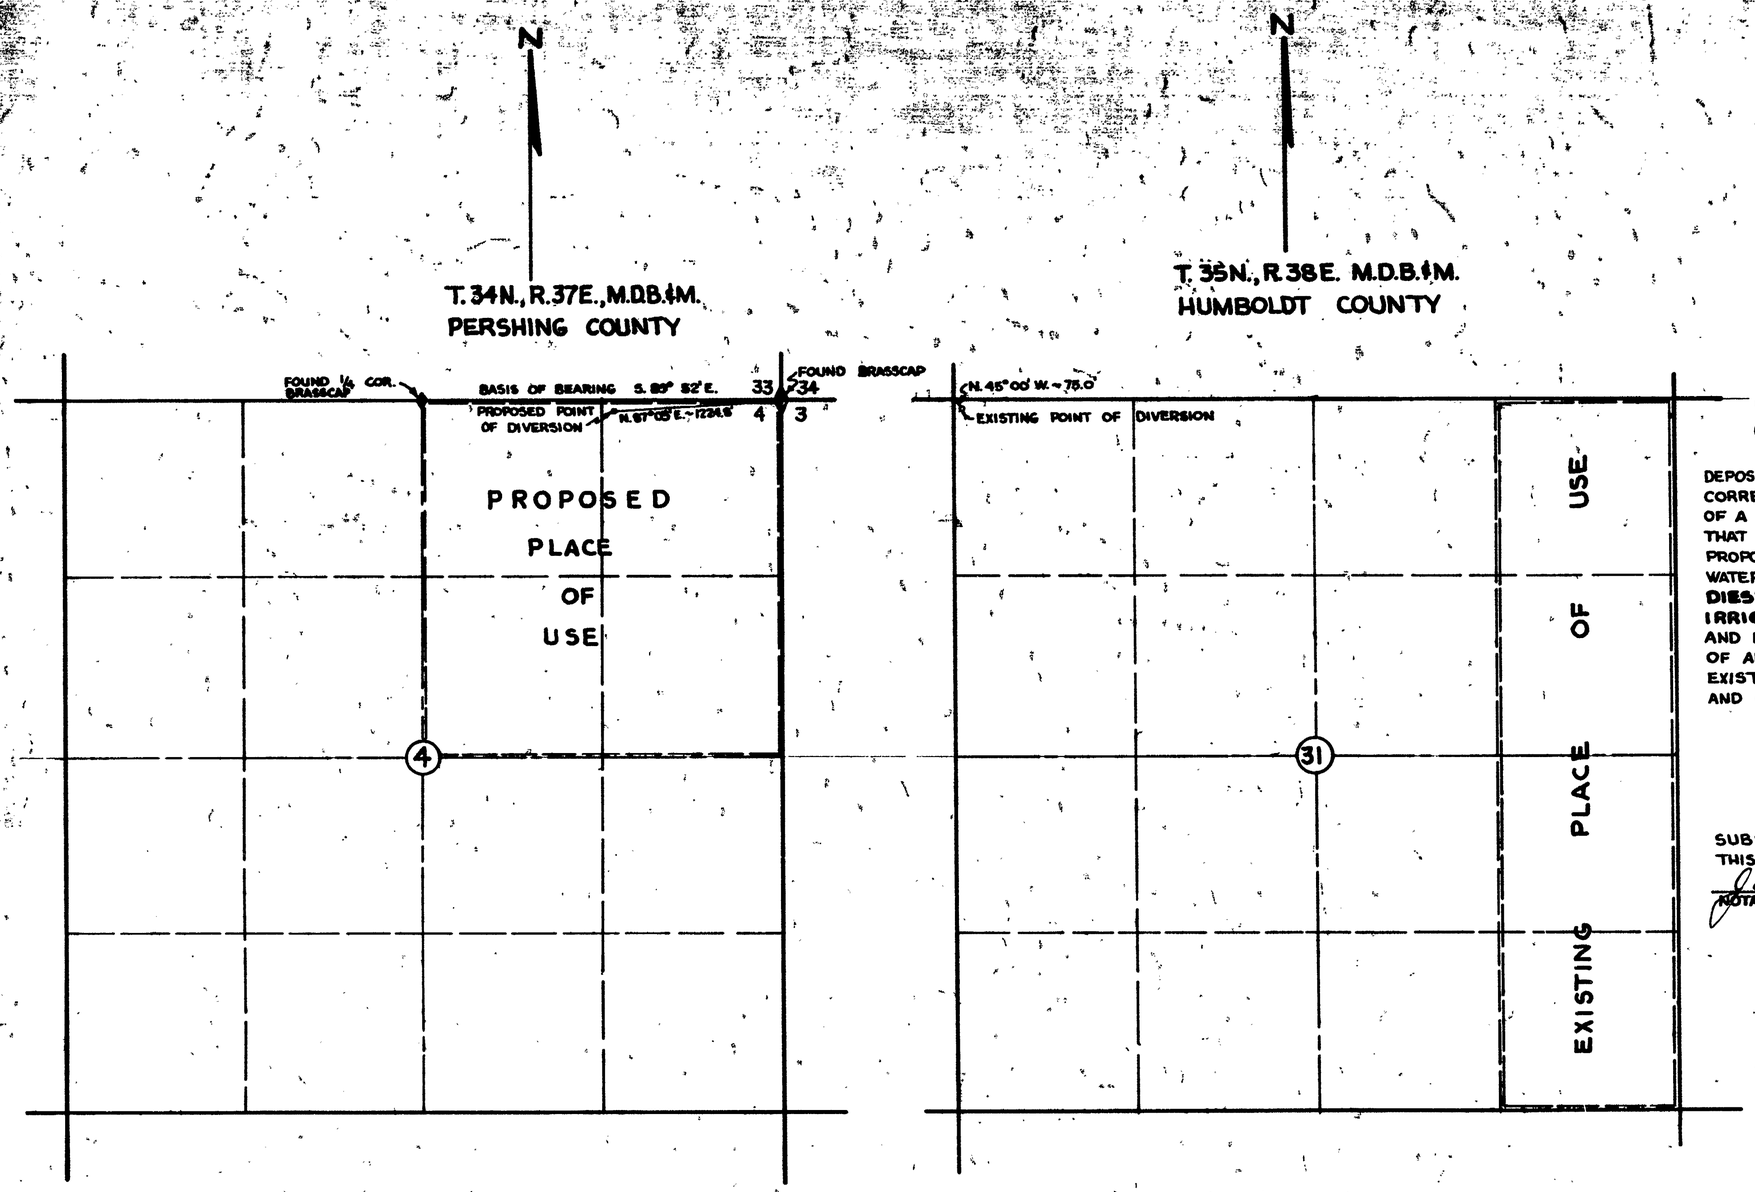

STATE OF NEVADA
COUNTY OF HUMBOLDT } S.S.

I, CHARLES C. ARMUTH, JR., BEING FIRST DULY SWORN, DEPOSE AND SAY THAT THIS MAP, CONSISTING OF 1 SHEET, HAS BEEN CORRECTLY DRAWN TO THE DESIGNATED SCALE FROM FIELD NOTES OF A SURVEY MADE BY ME, ON THE 27TH DAY OF JANUARY, 1967; THAT IT TRULY AND CORRECTLY REPRESENTS THE EXISTING AND PROPOSED LOCATIONS AND EXTENT OF THE WORKS USED TO DIVERT WATER FROM **UNDERGROUND** IN **PERSHING COUNTY**, BY **DIESEL CONTROL CORPORATION OF NEVADA** FOR **IRRIGATION AND DOMESTIC** PURPOSES. THAT THE PROPOSED AND EXISTING POINTS OF DIVERSION, AND THE BOUNDARY OF ALL LANDS, SHOWING BY 40-ACRE SUBDIVISIONS THE AREAS EXISTING AND PROPOSED TO BE IRRIGATED, ARE FULLY AND CORRECTLY DESIGNATED THEREON.

Charles C. Armuth, Jr.
STATE WATER RIGHT SURVEYOR

SUBSCRIBED AND SWORN TO BEFORE ME THIS 6TH DAY OF FEBRUARY, 1967

James A. Callahan
NOTARY PUBLIC IN AND FOR HUMBOLDT COUNTY, NEVADA

JAMES A. CALLAHAN
Notary Public — State of Nevada
Humboldt County
My Commission Expires Feb. 28, 1967

FILED
Feb. 28, 1967
STATE ENGINEER'S OFFICE

0 500 1000 2000 3000
SCALE 1" = 600'

1967 FEB 23 PM 2 56
OFFICE
STATE ENGINEER

1967 FEB 10 AM 10 22

MAP

TO ACCOMPANY APPLICATION FOR PERMISSION TO CHANGE THE POINT OF DIVERSION AND THE PLACE OF USE UNDER PERMIT NO. 21808 FOR IRRIGATION AND DOMESTIC BY DIESEL CONTROL CORPORATION OF NEVADA FROM UNDERGROUND

Approval for Change 23691

23691