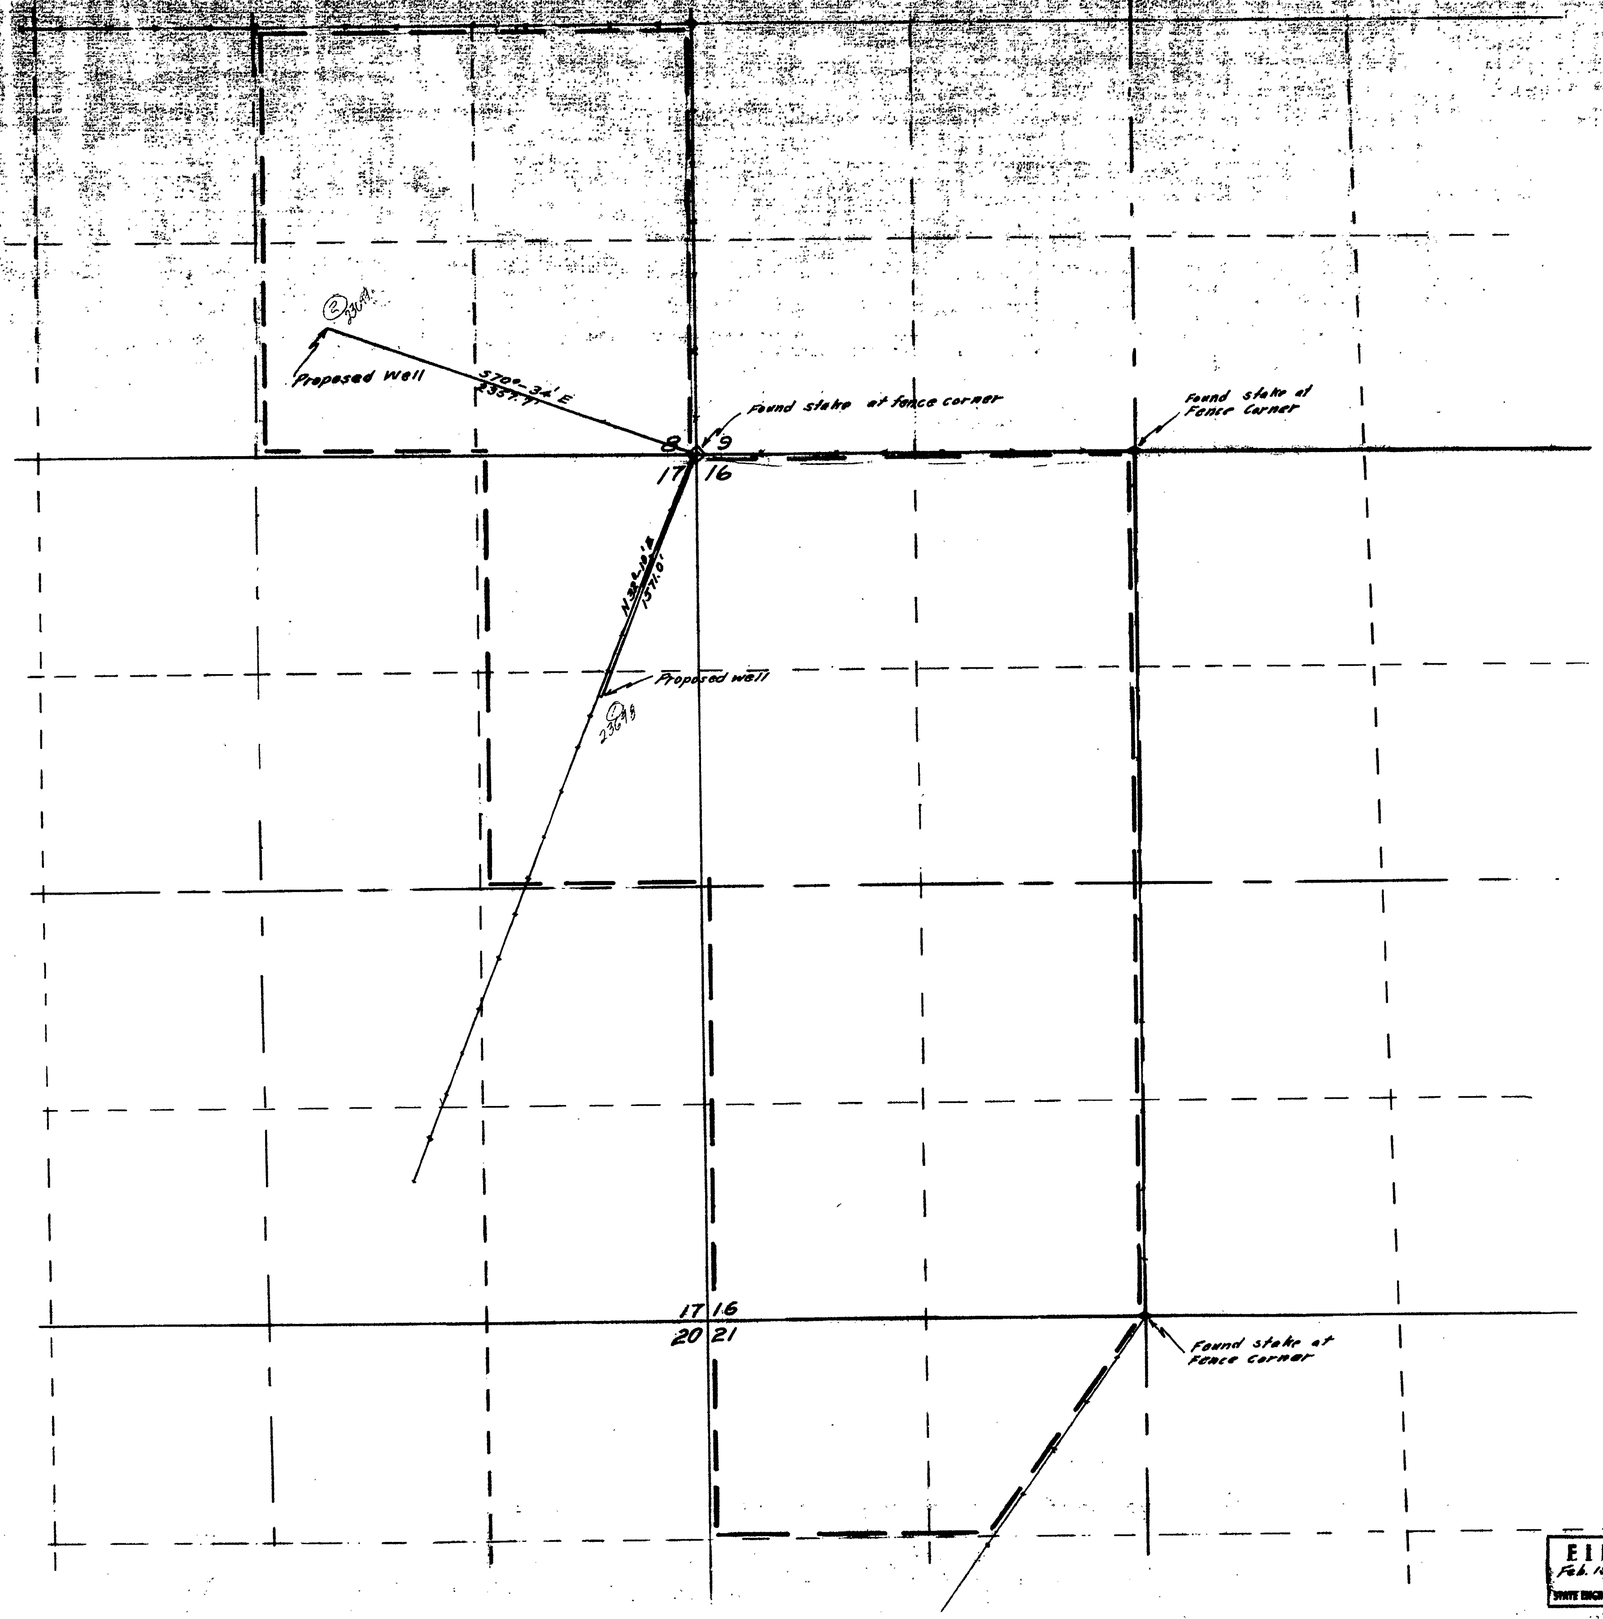

T. 36 N., R. 40 E., M.D.B.&M.

STATE of NEVADA
COUNTY of HUMBOLDT } S.S.

I, J.R. Caldwell, being first duly sworn, depose and say that this map has been correctly drawn to the designated scale from field notes of a survey made by me between the 6th day of February 1967 and the day of February 1967; that it truly and correctly represents the proposed location and extent of the works used to divert water from underground sources, in Humboldt County, by Nevada Garvey Ranches, Inc. for Irrigation purpose. That the proposed point of diversion the location and names of all other which will cross or connect with the proposed works, and the boundary of all lands, showing by 40-acre subdivisions the areas proposed to be irrigated, are fully and correctly designated thereon.

J R Caldwell
State Water Right Surveyor #276

REGISTERED LAND SURVEYOR · STATE OF NEVADA · J. R. CALDWELL · No. 626

Subscribed and sworn to before me this 14th day of Febouary, 1967.

William MacDonald
Notary Public in and for Humbold County, Nev.

WILLIAM MACDONALD
Notary Public — State of Nevada
Humboldt County
My Commission Expires Oct. 17, 1967

Scale 1" = 500'

500 0 500 1000 1500 2000

FILED
Feb. 15, 1967
STATE ENGINEER'S OFFICE

MAP
TO ACCOMPANY APPLICATION TO APPROPRIATE WATER
FOR IRRIGATION

By: Nevada Garvey Ranches Inc.
From: Underground Sources
In: Humboldt County, Nevada

23699 File Under → 23698