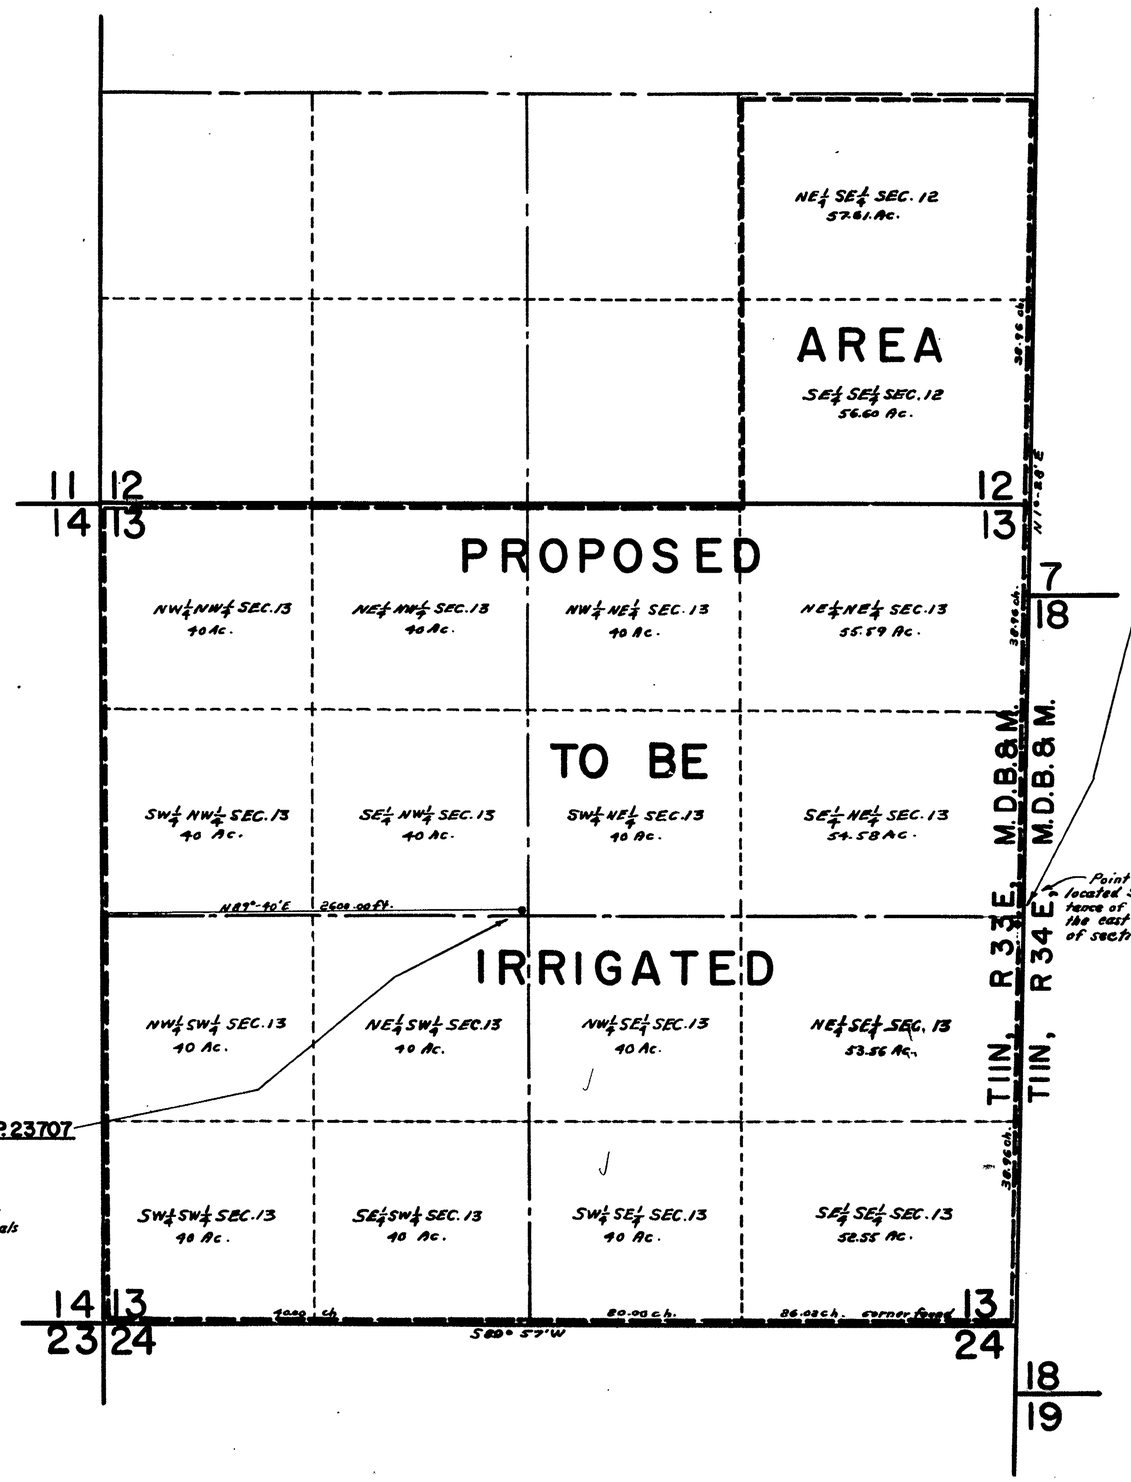

PROPOSED POINT OF DIVERSION UNDER APP. 23707

Located N89°40'E a distance of 2600.00 ft. from the west quarter corner of sec. 13. Drilled well, pump, and power unit will furnish water to area proposed to be irrigated via suitable canals and ditches.

Point of Diversion is located S45°00'W a distance of 50.0 ft. from the east quarter corner of section 13.

PRESENT POINT OF DIVERSION UNDER APP. NO. 21417

STATE OF NEVADA }
COUNTY OF NYE } SS.

I, T.M. Cahill, being first duly sworn, depose and say that this map, consisting of one sheet has been correctly drawn to the designated scale from field notes of a survey made by me between the 24 day of February and the 26 day of February 1967, that it truly and correctly represents the locations of the present Point of Diversion under App. # 21417 and the proposed point of diversion under App. # 23707; that the approximate location and size of the diverting channel, all reservoirs or basins, the location and names of all other works which will cross or connect with the proposed works, and the boundary of all lands, showing by 40 Acre subdivisions the areas proposed to be irrigated are fully and correctly designated thereon.

T.M. Cahill
STATE WATER RIGHT SURVEYOR

Subscribed and sworn to before me this 27 day of February 1967.

Marcella G. Flickner
NOTARY PUBLIC IN AND FOR NYE COUNTY, NEVADA

MARCELLA G. FLICKNER
Notary Public—State of Nevada
Nye County
My Commission Expires March 5, 1969

SCALE 1 in. = 500 ft.

0 500 1000 1500 2000 FT.

FILED
March 1, 1967
STATE ENGINEER'S OFFICE

MAP TO ACCOMPANY
APPLICATION TO CHANGE
POINT OF DIVERSION
FOR
IRRIGATION & DOMESTIC
BY
H.H. HOLLOWAY
FROM
UNDERGROUND SOURCE

23707