SECTION	SUBDIVISION	T.N.R.	RANGE	CULTIVATED ACREAGE	DESCRIPTION OF CULTURE	DATE OF FIRST CULTURE
35	SW¼SE¼	42 N	68 E	0.8	ALFALFA	
"	N½SE¼	"	"	27.6	"	
"	SW¼SE¼	"	"	1.2	"	
"	S½SW¼	"	"	36.2	"	
36	NW¼SW¼	"	"	12.2	"	
"	SW¼SW¼	"	"	18.0	"	
			Total	96.0 Acres		

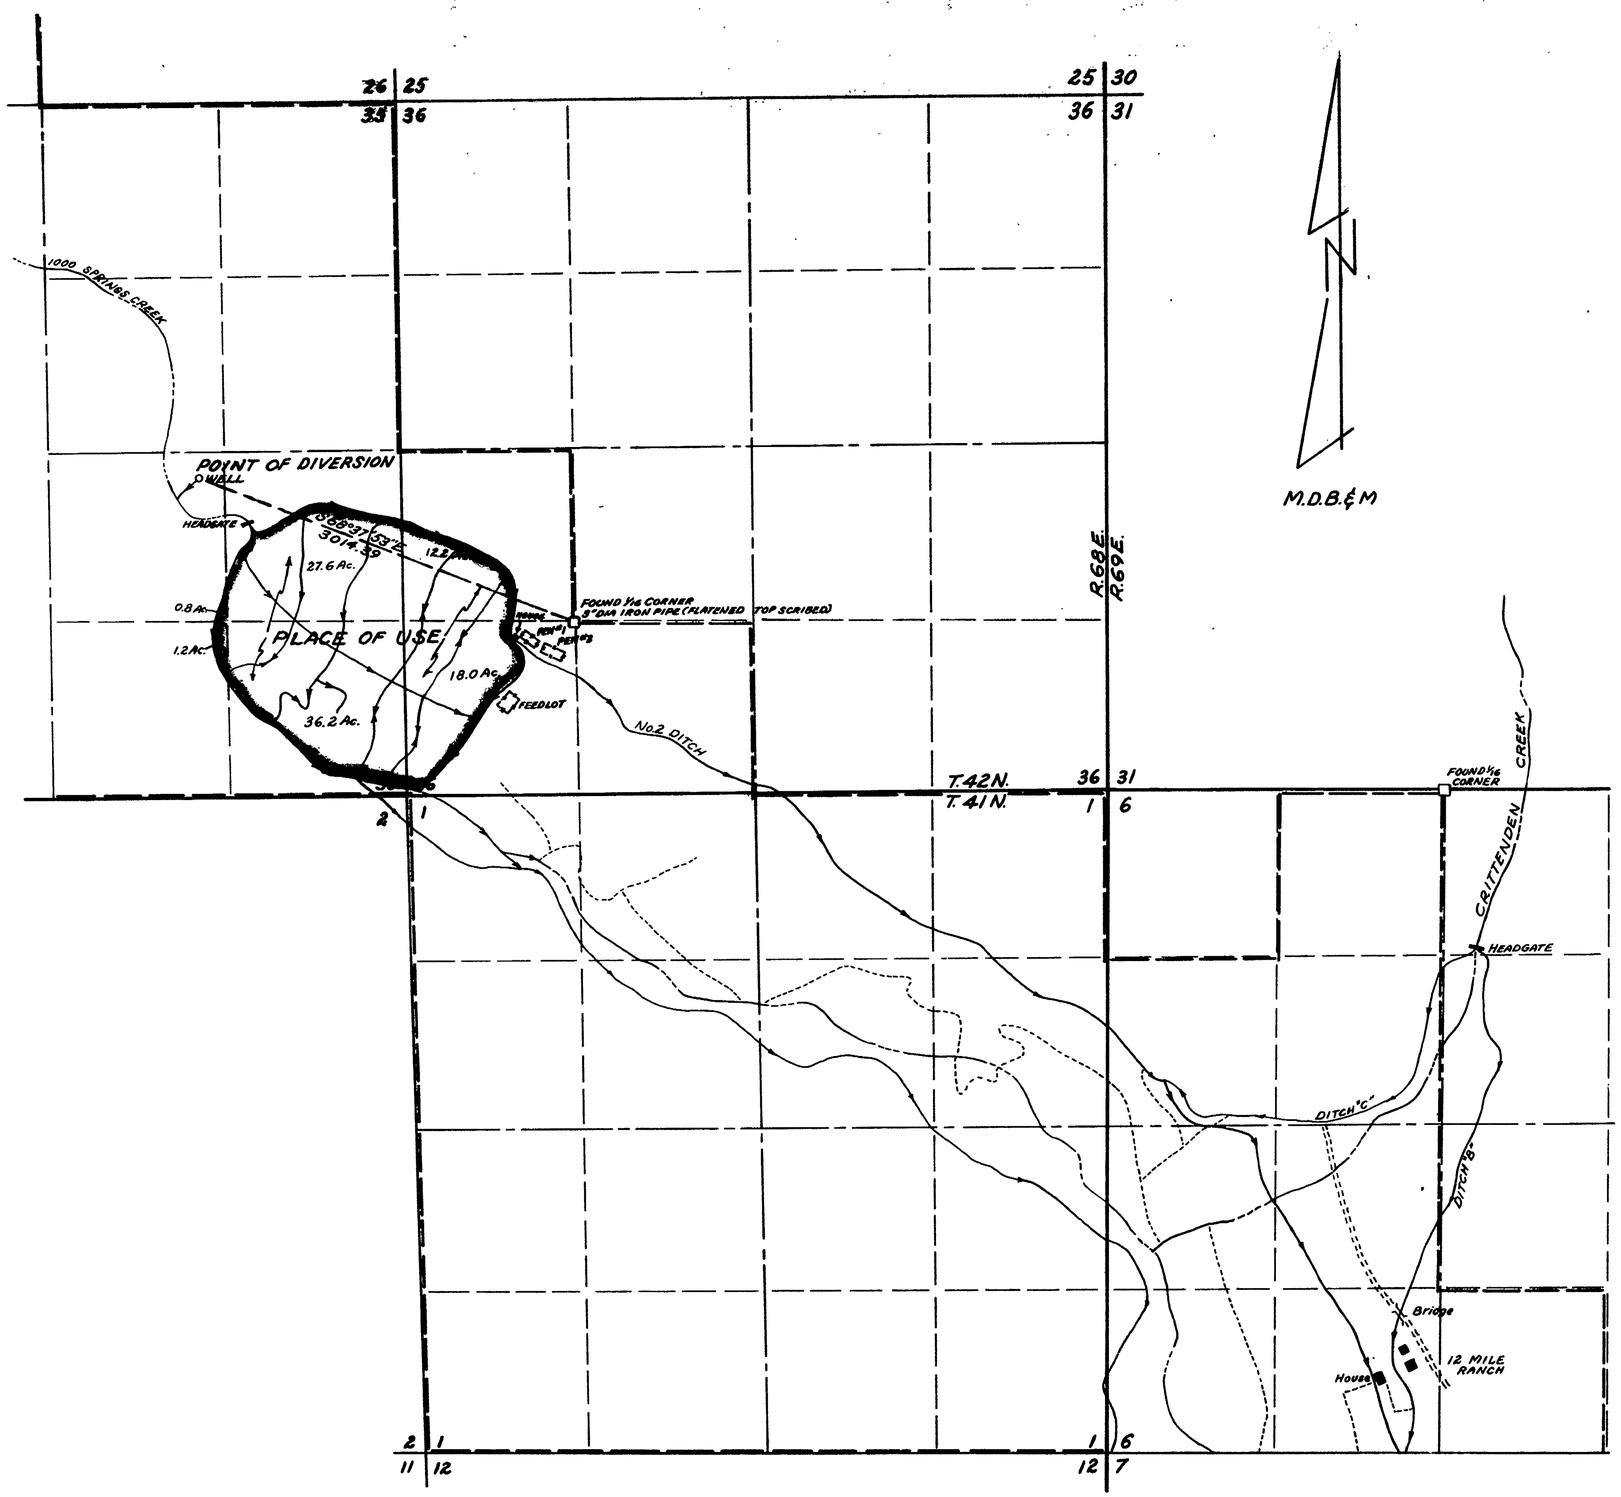

STATE OF NEVADA }
COUNTY OF ELKO } ss.

I, W.H. Settelmeyer being first duly sworn, depose and say that this map, consisting of 1 sheet has been correctly drawn to the designated scale from field notes of a survey made under my supervision and direction, on the 18th day of OCTOBER, 1966; that it truly and correctly represents the proposed location and extent of the works used to divert water from an UNDERGROUND SOURCE in ELKO county by the MESQUITE LAND COMPANY for IRRIGATION purposes. That the proposed point of diversion, the approximate location and size of the diverting channel, all reservoirs or basins, the location and names of all other works which will cross or connect with the proposed works, and the boundary of all lands, showing by 40-acre subdivisions the areas proposed to be irrigated, are fully and correctly designated thereon.

W.H. Settelmeyer
State Water Right Surveyor

Subscribed and sworn to before me
this 24th day of OCTOBER 1966

Leora Bernadot
Notary Public in and for ELKO County, Nevada
My commission expires MAY 2, 1970

LEORA BERNADOT
Notary Public - State of Nevada
Elko County, Nevada
My Commission Expires May 2, 1970

0 500 1000 1500 2000 2500 3000
SCALE 1" = 600"

MAP
TO ACCOMPANY APPLICATION TO
APPROPRIATE WATER FOR
IRRIGATION
BY
MESQUITE LAND COMPANY
FROM AN UNDERGROUND SOURCE

SETTELMEYER & CHILTON
Consulting Engineers

OCT. 21, 1966
ELKO, NEVADA

OFFICE
STATE ENGINEER
1967 MAR 8 AM 10 44

FILED
March 8, 1967
STATE ENGINEER'S OFFICE

CERTIFICATE No. 7766 ISSUED 3-6-72

W66035

23732