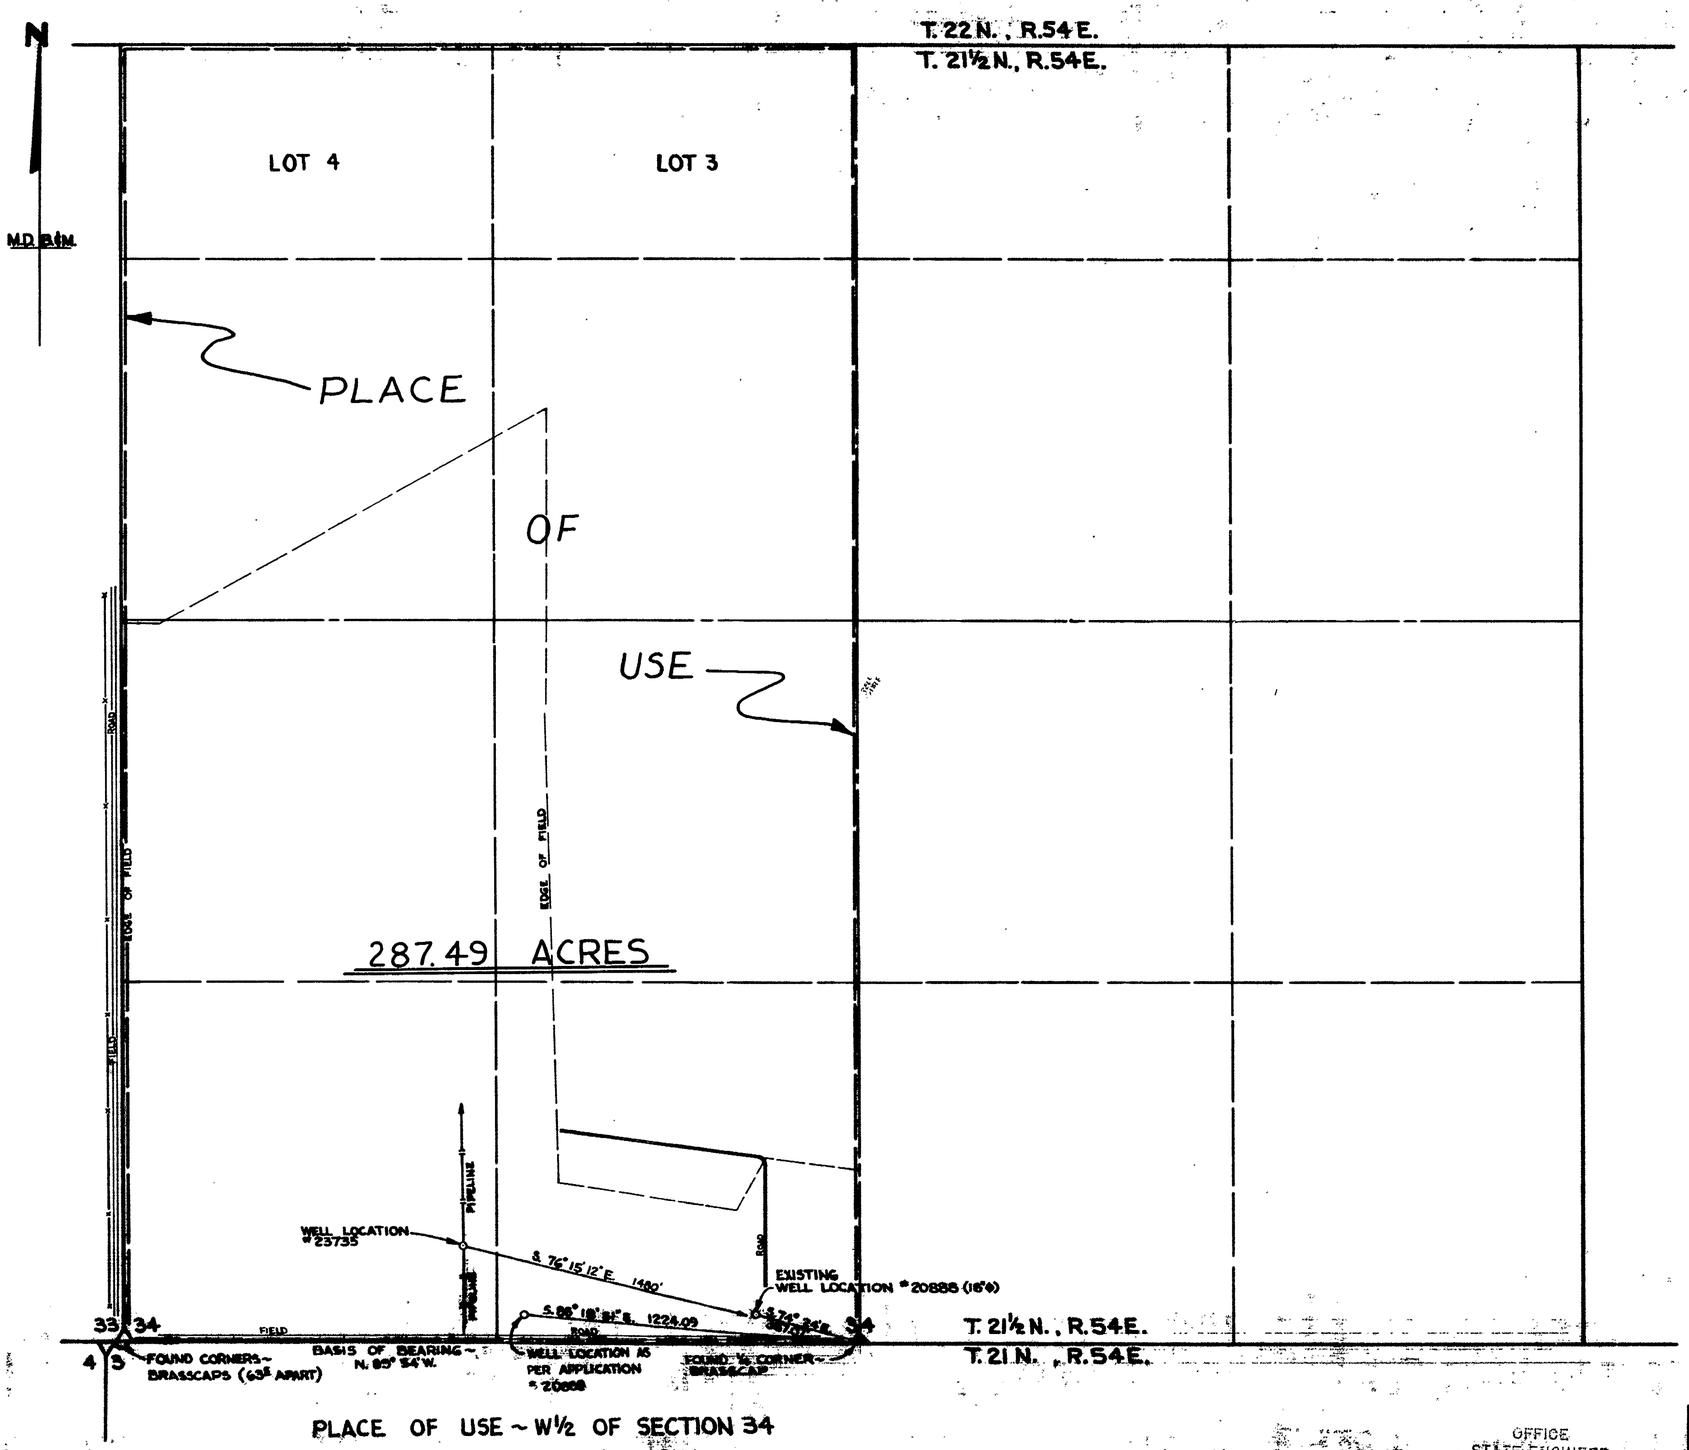

PLACE OF USE ~ W½ OF SECTION 34

STATE OF NEVADA } S.S.
COUNTY OF ELKO }

I, **MARK CHILTON**, BEING FIRST DULY SWORN, DEPOSE AND SAY THAT THIS MAP, CONSISTING OF 1 SHEET, HAS BEEN CORRECTLY DRAWN TO THE DESIGNATED SCALE FROM FIELD NOTES OF A SURVEY MADE UNDER MY SUPERVISION AND DIRECTION ON THE 30TH DAY OF MARCH, 1967; THAT IT TRULY AND CORRECTLY REPRESENTS THE PROPOSED LOCATION AND EXTENT OF THE WORKS USED TO DIVERT WATER FROM **AN UNDERGROUND SOURCE** IN **EUREKA COUNTY**, BY **VERONICA HURM POLITISKI*** FOR **IRRIGATION AND DOMESTIC** PURPOSES. THAT THE PROPOSED POINT OF DIVERSION, THE APPROXIMATE LOCATION AND SIZE OF THE DIVERTING CHANNEL, ALL RESERVOIRS OR BASINS, THE LOCATION AND NAMES OF ALL OTHER WORKS WHICH WILL CROSS OR CONNECT WITH THE PROPOSED WORKS, AND THE BOUNDARY OF ALL LANDS, SHOWING BY 40-ACRE SUBDIVISIONS THE AREA PROPOSED TO BE IRRIGATED, ARE FULLY AND CORRECTLY DESIGNATED THEREON.

*(DECEASED) **ROBERT C. POLITISKI** (HEIR)

Mark Chilton
STATE WATER RIGHT SURVEYOR

REGISTERED PROFESSIONAL ENGINEER - STATE OF NEVADA
MARK CHILTON
LAND SURVEYOR
CIVIL
NO. 1404

SUBSCRIBED AND SWORN TO BEFORE ME
THIS 5TH DAY OF APRIL, 1967

Leora Bernadot
NOTARY PUBLIC IN AND FOR ELKO COUNTY, NEVADA

LEORA BERNADOT
Notary Public - State of Nevada
Elko County, Nevada
My Commission Expires May 2, 1969

0 500 1000 1500
SCALE 1" = 300'

CHANGE OF POINT OF DIVERSION FOR APPLICATION #20888

FILED
APR 17 1967
STATE ENGINEER'S OFFICE

OFFICE
STATE ENGINEER
1967 APR 17 PM 2 13

NO.	BY	DATE	DESCRIPTION	CHK'D	APP'D
			REVISIONS		

MAP
TO ACCOMPANY APPLICATION TO APPROPRIATE WATER FOR
IRRIGATION & DOMESTIC
BY
VERONICA HURM POLITISKI (DECEASED)
ROBERT C. POLITISKI (HEIR)
FROM AN UNDERGROUND SOURCE

CHILTON ENGINEERING
WESTERN PACIFIC MINS. ELKO, NEVADA

W-67016 | 0

23735 not for Corr 4/24 (Hold 23802 until 23735 clears)

23802 23735