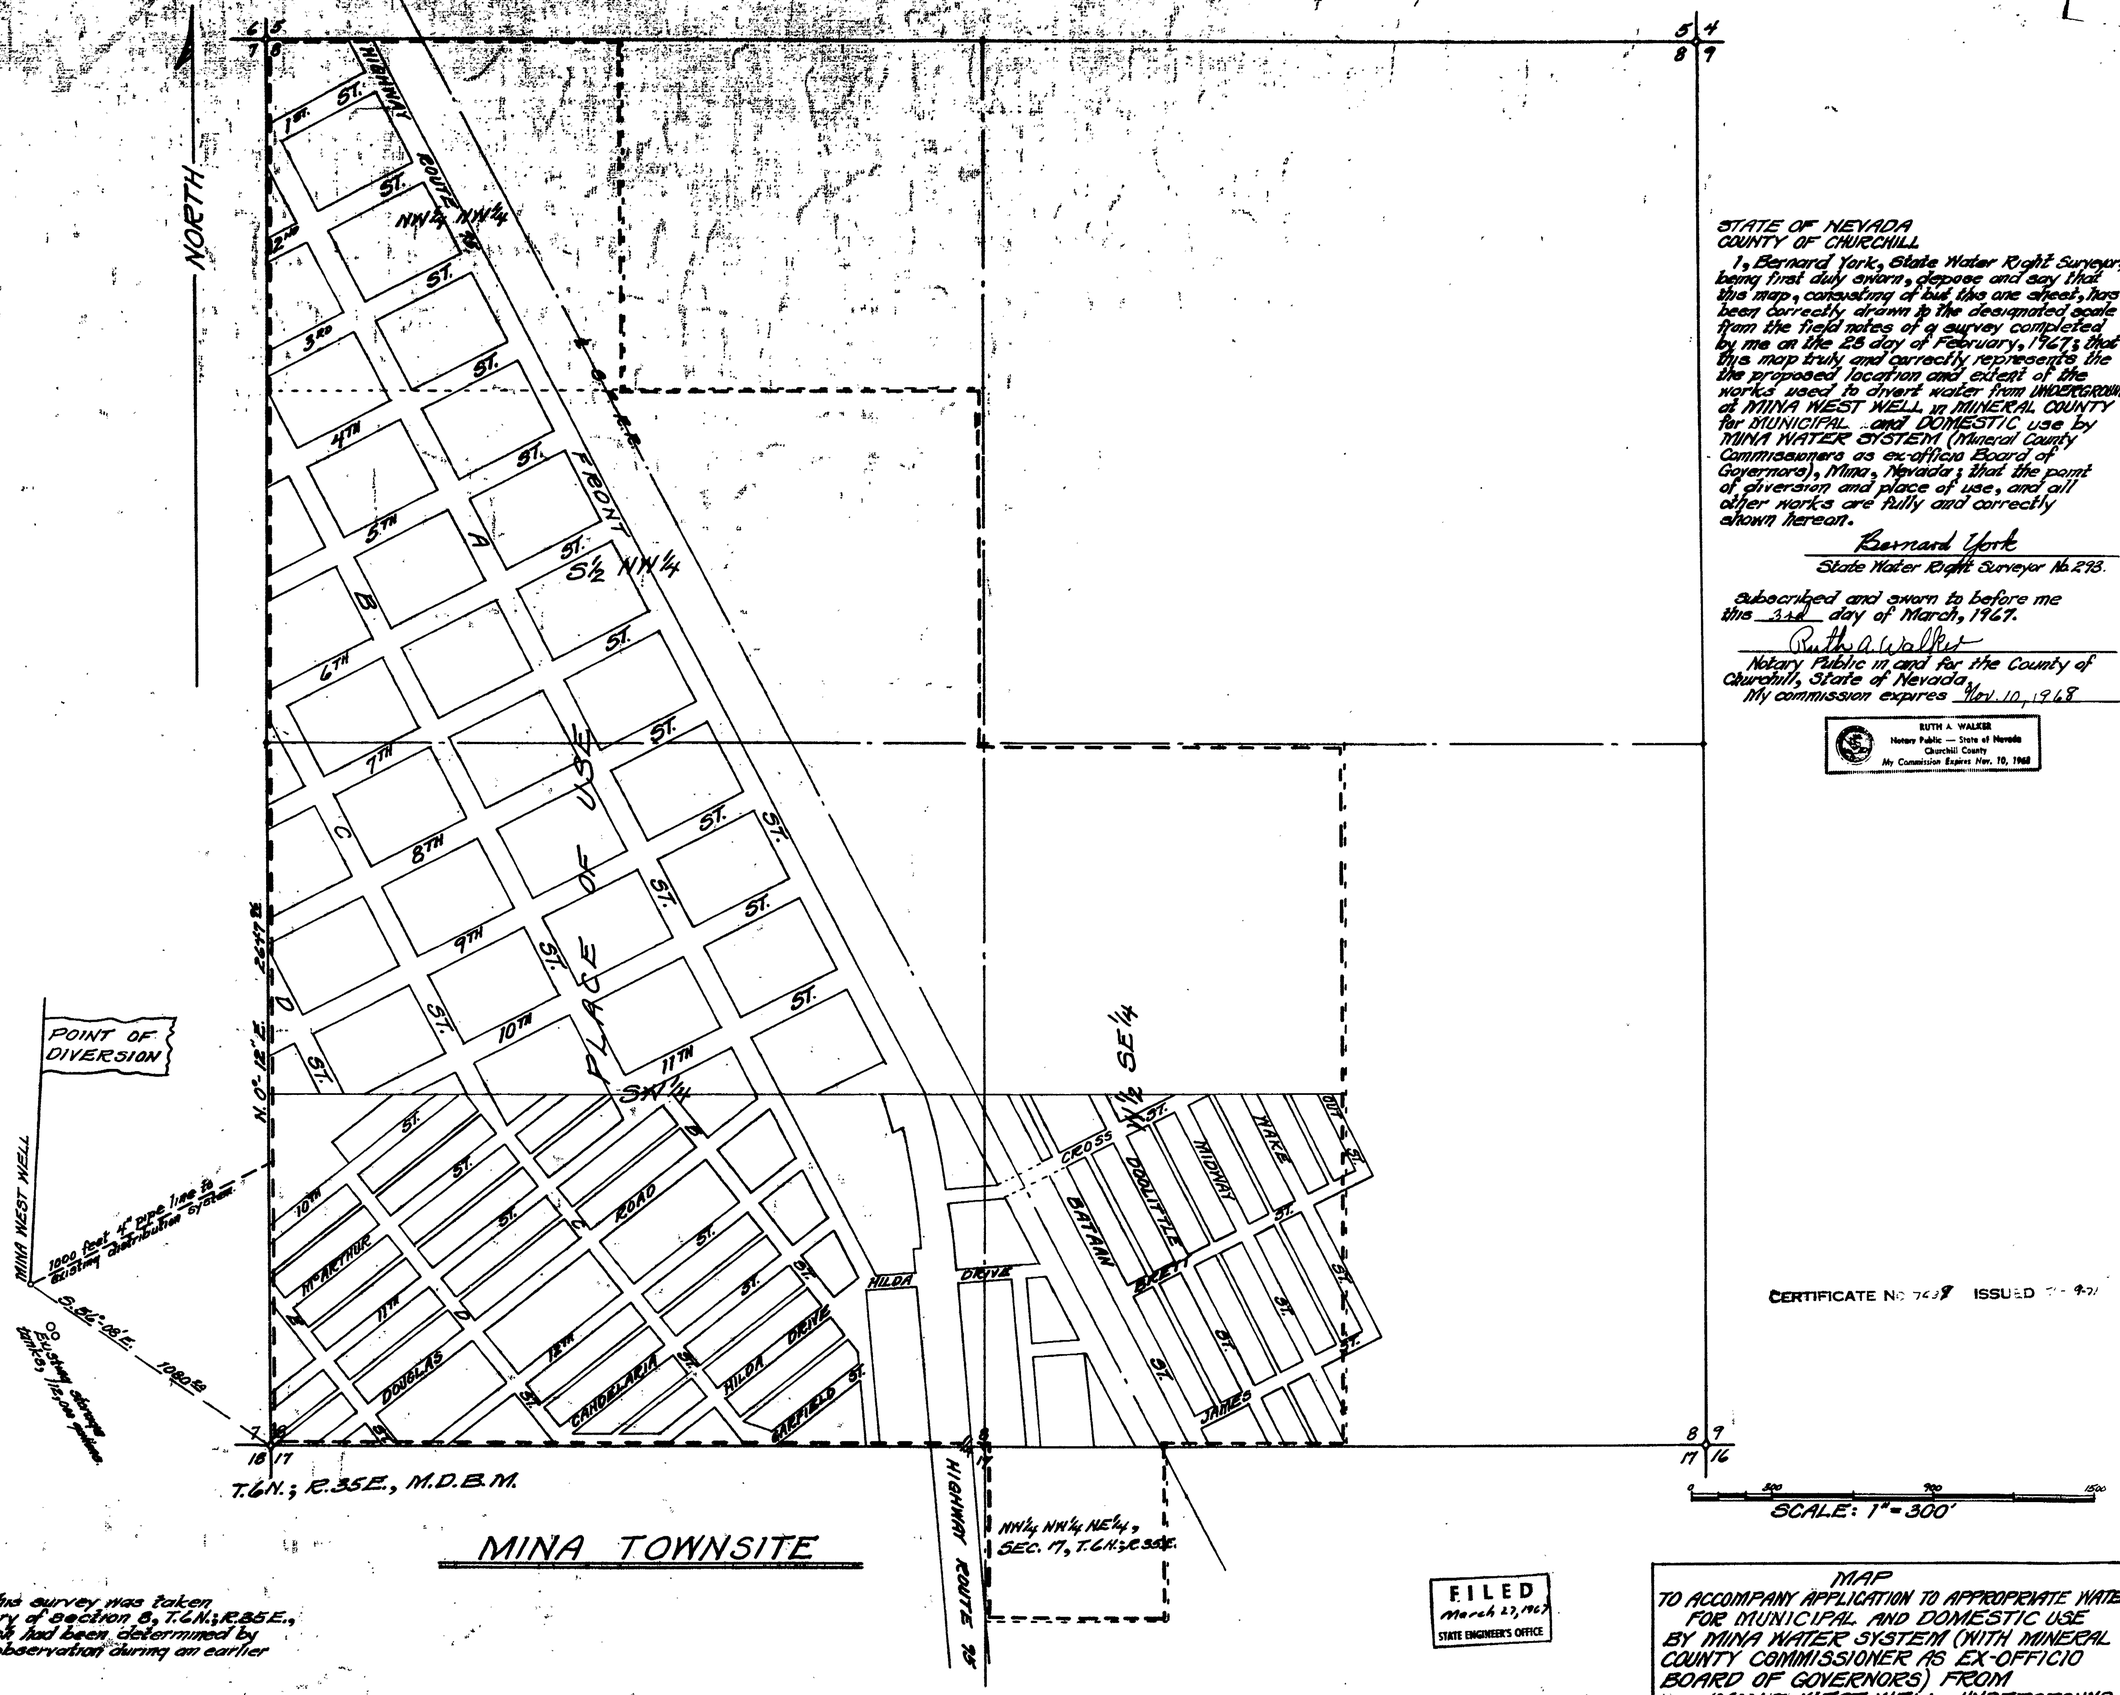

MINA TOWNSITE

STATE OF NEVADA
COUNTY OF CHURCHILL

I, Bernard York, State Water Right Surveyor, being first duly sworn, deposes and say that this map, consisting of but the one sheet, has been correctly drawn to the designated scale from the field notes of a survey completed by me on the 28 day of February, 1967; that this map truly and correctly represents the the proposed location and extent of the works used to divert water from UNDERGROUND at MINA WEST WELL in MINERAL COUNTY for MUNICIPAL and DOMESTIC use by MINA WATER SYSTEM (Mineral County Commissioners as ex-officio Board of Governors), Mina, Nevada; that the point of diversion and place of use, and all other works are fully and correctly shown hereon.

Bernard York
State Water Right Surveyor No. 293.

Subscribed and sworn to before me this 3rd day of March, 1967.

Ruth A. Walker
Notary Public in and for the County of Churchill, State of Nevada.
My commission expires Nov. 10, 1968

RUTH A. WALKER
Notary Public — State of Nevada
Churchill County
My Commission Expires Nov. 10, 1968

CERTIFICATE No 7638 ISSUED 7-9-71

The meridian for this survey was taken from the west boundary of section 8, T.6N.; R.35E., the true bearing of which had been determined by B. York by a POLARIS observation during an earlier survey.

FILED
March 27, 1967
STATE ENGINEER'S OFFICE

MAP
TO ACCOMPANY APPLICATION TO APPROPRIATE WATER FOR MUNICIPAL AND DOMESTIC USE BY MINA WATER SYSTEM (WITH MINERAL COUNTY COMMISSIONER AS EX-OFFICIO BOARD OF GOVERNORS) FROM MINA WEST WELL, UNDERGROUND SOURCE, IN MINERAL COUNTY, NEVADA.

SCALE: 1" = 300' Survey completed, Feb. 23, 1967
B. YORK, FALLON, NEVADA. 3-3-67.

23740