NOTE

Remainder of applicant's property shown hereon not covered by this application is covered under application Nº 19274.

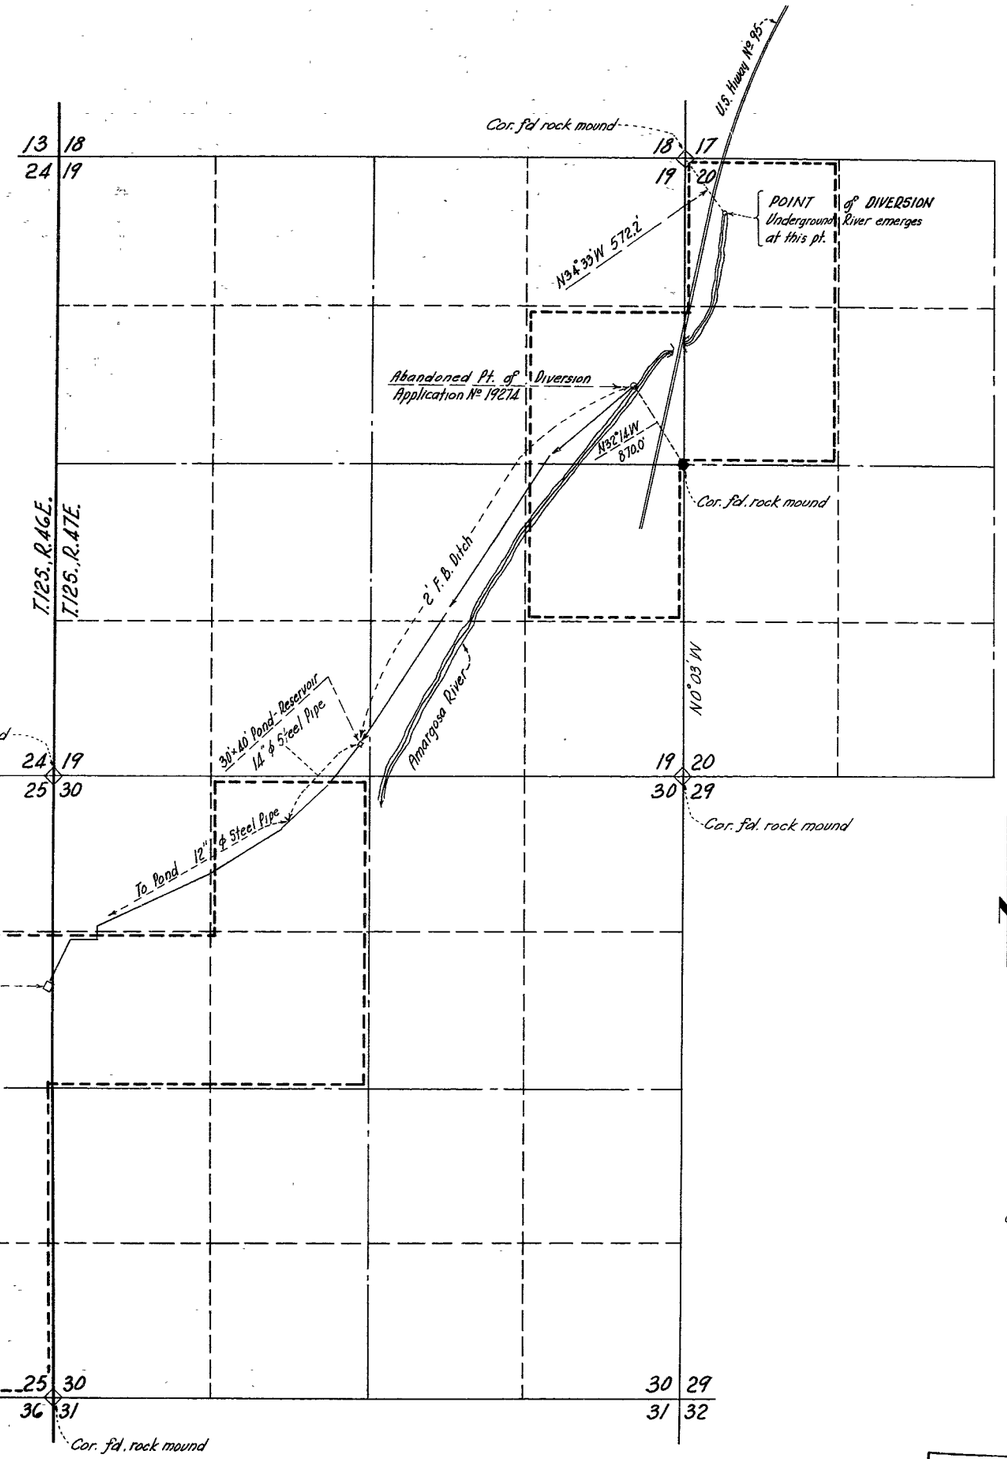

STATE of NEVADA }
COUNTY of NYE } S.S.

I, Benjamin L. Ortiz, being first duly sworn, depose and say that this map, consisting of one sheet, has been correctly drawn to the designated scale from field notes of a survey made by me between the 25th day of November and the 30th day November, 1966; that it truly and correctly represents the proposed location and extent of the works used to divert water from the Amargosa River, in Nye County, by Dr. H. Veazie Markham and Vivian Markham for IRRIGATION and DOMESTIC; that the proposed point of diversion, the approximate location and size of the diverting channel, all reservoirs or basins, the location and names of all other works which will cross or connect with the proposed works; and the boundary of all lands, showing by 40-acre subdivisions the areas proposed to be irrigated, are fully and correctly designated thereon.

Benjamin L. Ortiz
STATE WATER-RIGHT SURVEYOR

Subscribed and sworn to before me this 3 day of July, 1967.

Gloria Jean Smith
Notary Public in and for Nye County, Nevada

GLORIA JEAN SMITH

SOURCE of BEARING

The bearing N0°03'W of the West boundary of Sec 20, T12S., R47E., MDBM as shown by Plat thereof on file in the Office of the U.S.B.L.M. Reno, Nev.

Scale: 1" = 600'

600 300 0 600 1200 1800 2400 3000 FT.

MAP TO ACCOMPANY
APPLICATION TO APPROPRIATE WATER
for
IRRIGATION and DOMESTIC
by
Dr. H. Veazie Markham and Vivian Markham
from
Amargosa River

FILED
July 7, 1967
STATE ENGINEER'S OFFICE

23741