STATE OF NEVADA
County of White Pine } s.s.

I, Robert W. Millard, being first duly sworn, depose and say that this map, consisting of one sheet, has been correctly drawn to the designated scale from field notes of a survey made under my supervision and direction between the 9th and 11th days of March, 1967; that it truly and correctly represents the proposed location and extent of the works used to divert water from Underground Sources in Lincoln County, by David A. Witts for stockwatering purposes. That the proposed point of diversion, the approximate location and size of the diverting channel, or other conduit, the place and manner of use, and the location and names of all other works or streams which are crossed by or connected with the said works, are fully and correctly designated theron.

State Water Right Surveyor

Subscribed and sworn to before me this 20th day of May, 1967.

Notary Public in and for White Pine County, Nevada
My commission expires

JAMES E. PRINCE
Notary Public — State of Nevada
White Pine County
My Commission Expires Feb. 2, 1969

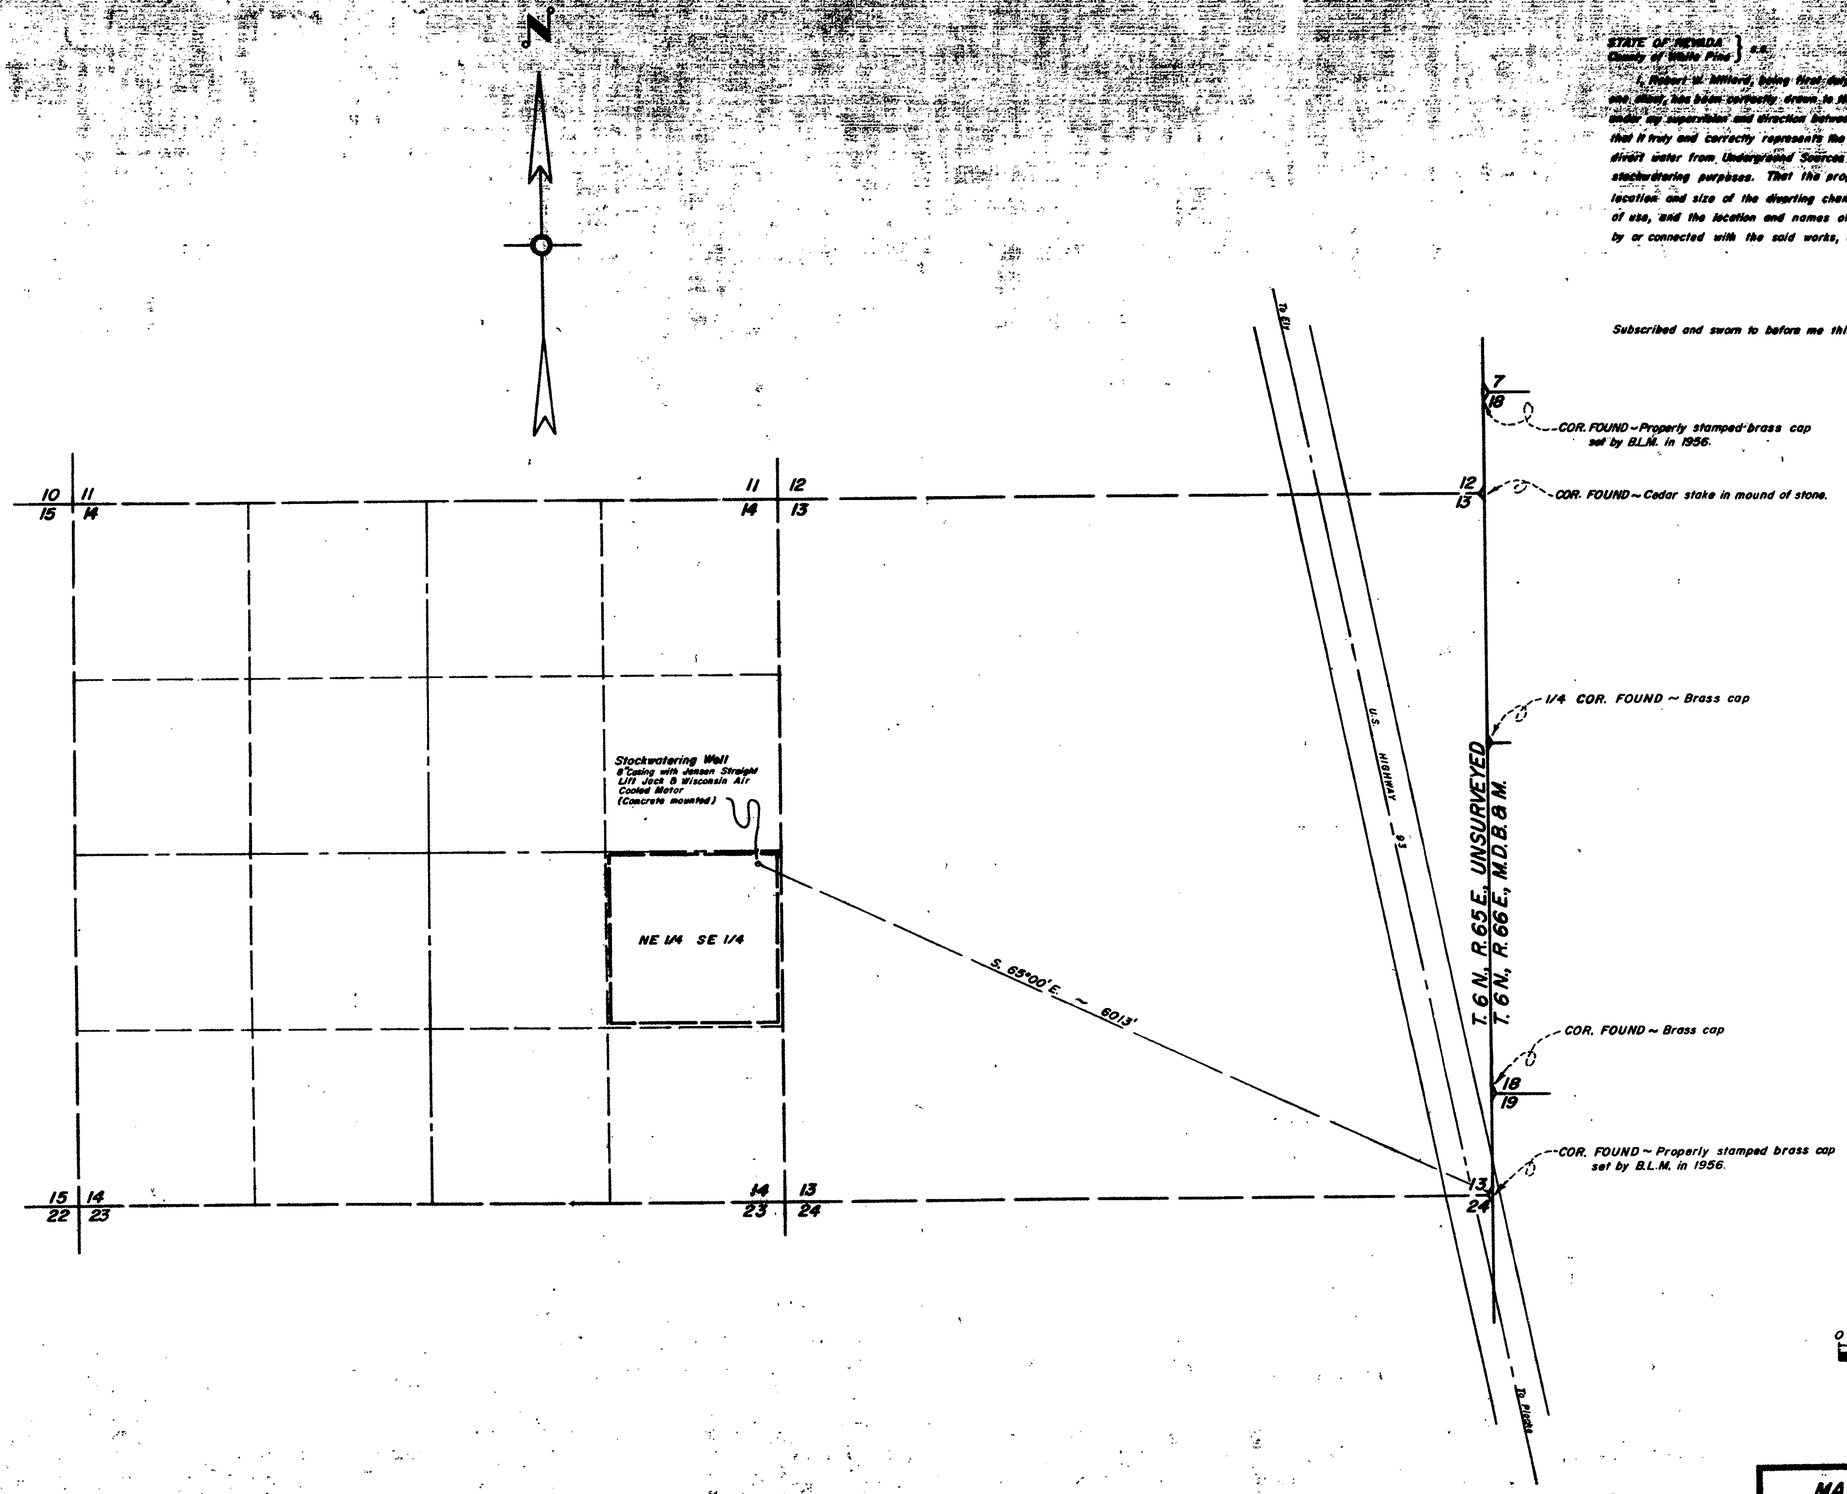

0 600 1200 1800 2400
Scale ~ 1" = 600'

MS-2

23781 - CERTIFICATE No. 7444 ISSUED 7-27-70

OFFICE
STATE ENGINEER
1967 APR 5 PM 4 09

FILED
APRIL 5, 1967
STATE ENGINEER'S OFFICE

MILLARD - SPINK ASSOCIATES, INC.		
DATE	DESCRIPTION	
FIELD WTS / RAB	DESIGN	DWG. No.
DETAIL RAB	TRACING JMB	FILE No.
CALC.	CHECK	
COMP.	APPROVED	

MAP TO ACCOMPANY APPLICATION TO APPROPRIATE WATER
FOR STOCKWATERING
BY DAVID A. WITTS
FROM UNDERGROUND SOURCES

REGISTERED ENGINEERS MILLARD-SPINK ASSOCIATES, INC. LAND SURVEYORS
ELY & ELKO, NEVADA

23781