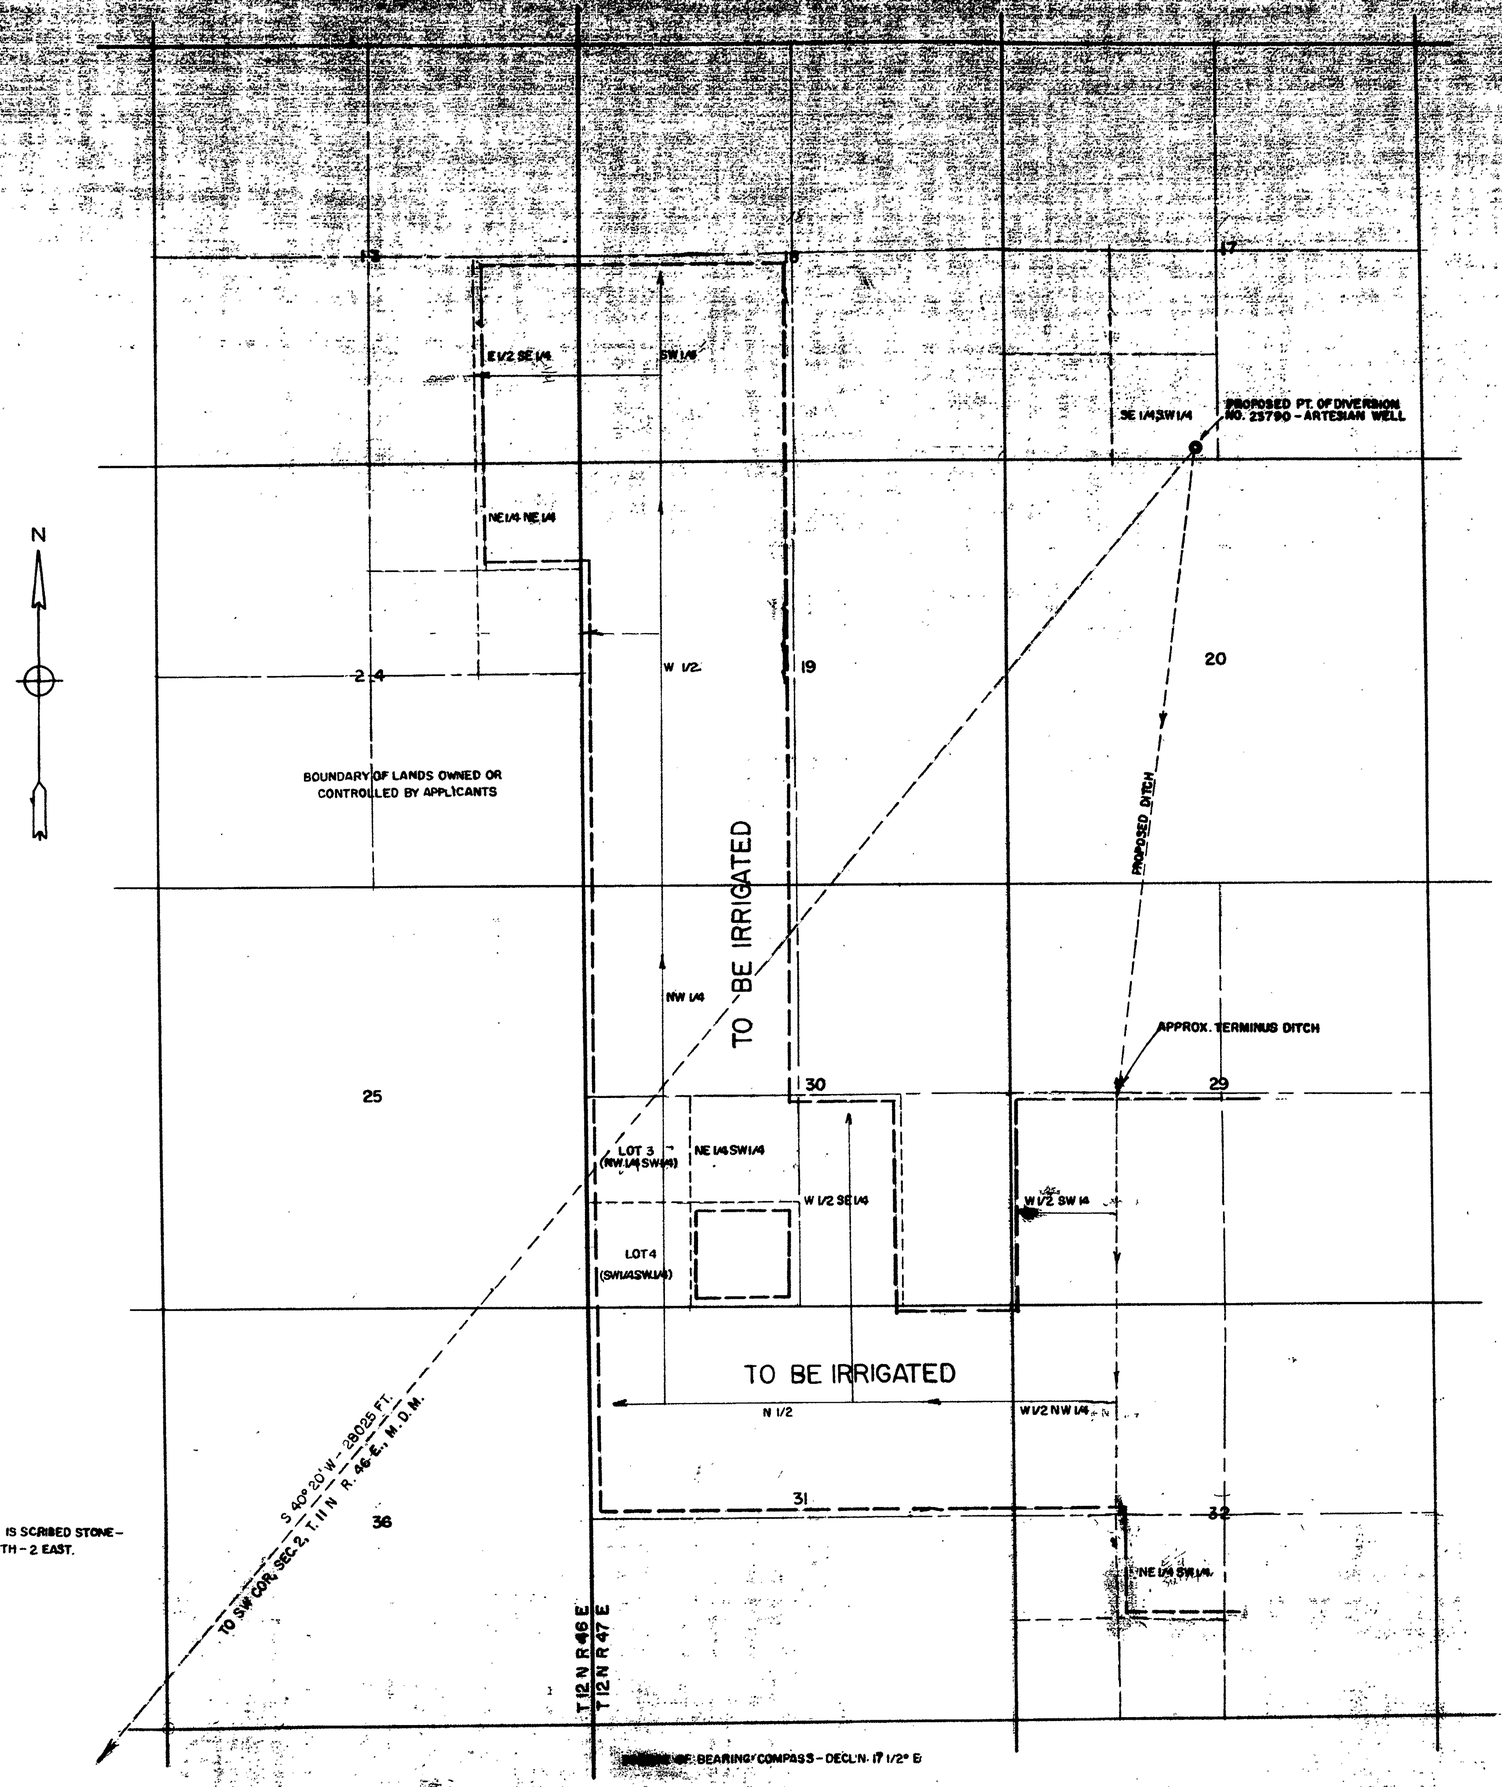

NOTE: SW COR. SEC. 2 IS SCRIBED STONE - 5 NOTCES SOUTH - 2 EAST.

STATE OF NEVADA
COUNTY OF NYE } SS

I, James E. Perkins, Jr. being first duly sworn, depose and say that this map, consisting of one sheet, has been correctly drawn to the designated scale from field notes of a survey made by me (or under my supervision and direction) between the 24th day of JULY and the 27th day of JULY 1967; that it truly and correctly represents the proposed location and extent of the works used to divert water from UNDERGROUND in NYE COUNTY by Frank G. Arcularius for IRRIGATION & DOMESTIC purposes. That the proposed point of diversion, the approximate location and size of the diverting channel, all reservoirs or basins, the location and names of all other works which will cross or connect with the proposed works; and the boundary of all lands, showing by 40-acre subdivisions the areas proposed to be irrigated, are fully and correctly designated thereon.

James E. Perkins, Jr.
State Water Right Surveyor

Subscribed and sworn to before me
this 25th day of July 1967
Paula A. Douglas
Notary Public in and for Nye County, Nevada

PAULA A. DOUGLAS
Notary Public — State of Nevada
Nye County
My Commission Expires May 28, 1971

SCALE 1 in. = 1000 ft.

1000 0 1000 2000 3000

1967 AUG 3 PM 3 00

FILED
AUG 3, 1967
STATE ENGINEER'S OFFICE

MAP TO ACCOMPANY
APPLICATION TO APPROPRIATE WATER
FOR
IRRIGATION AND DOMESTIC
BY
FRANK G. ARCULARIUS
FROM
UNDERGROUND IN NYE COUNTY

24033 23790