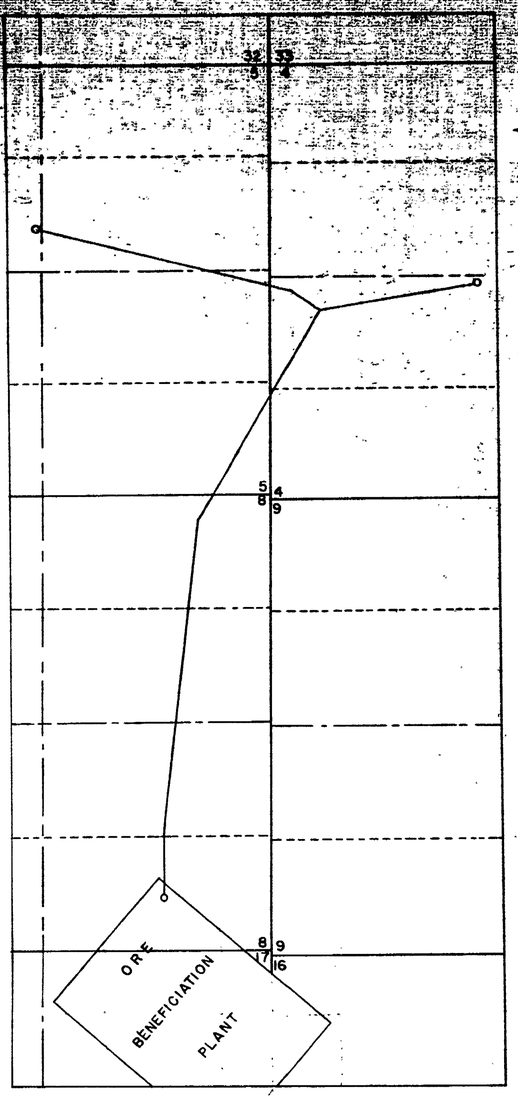

INSET SHOWING PLACE OF USE

SCALE: 1"=1000'

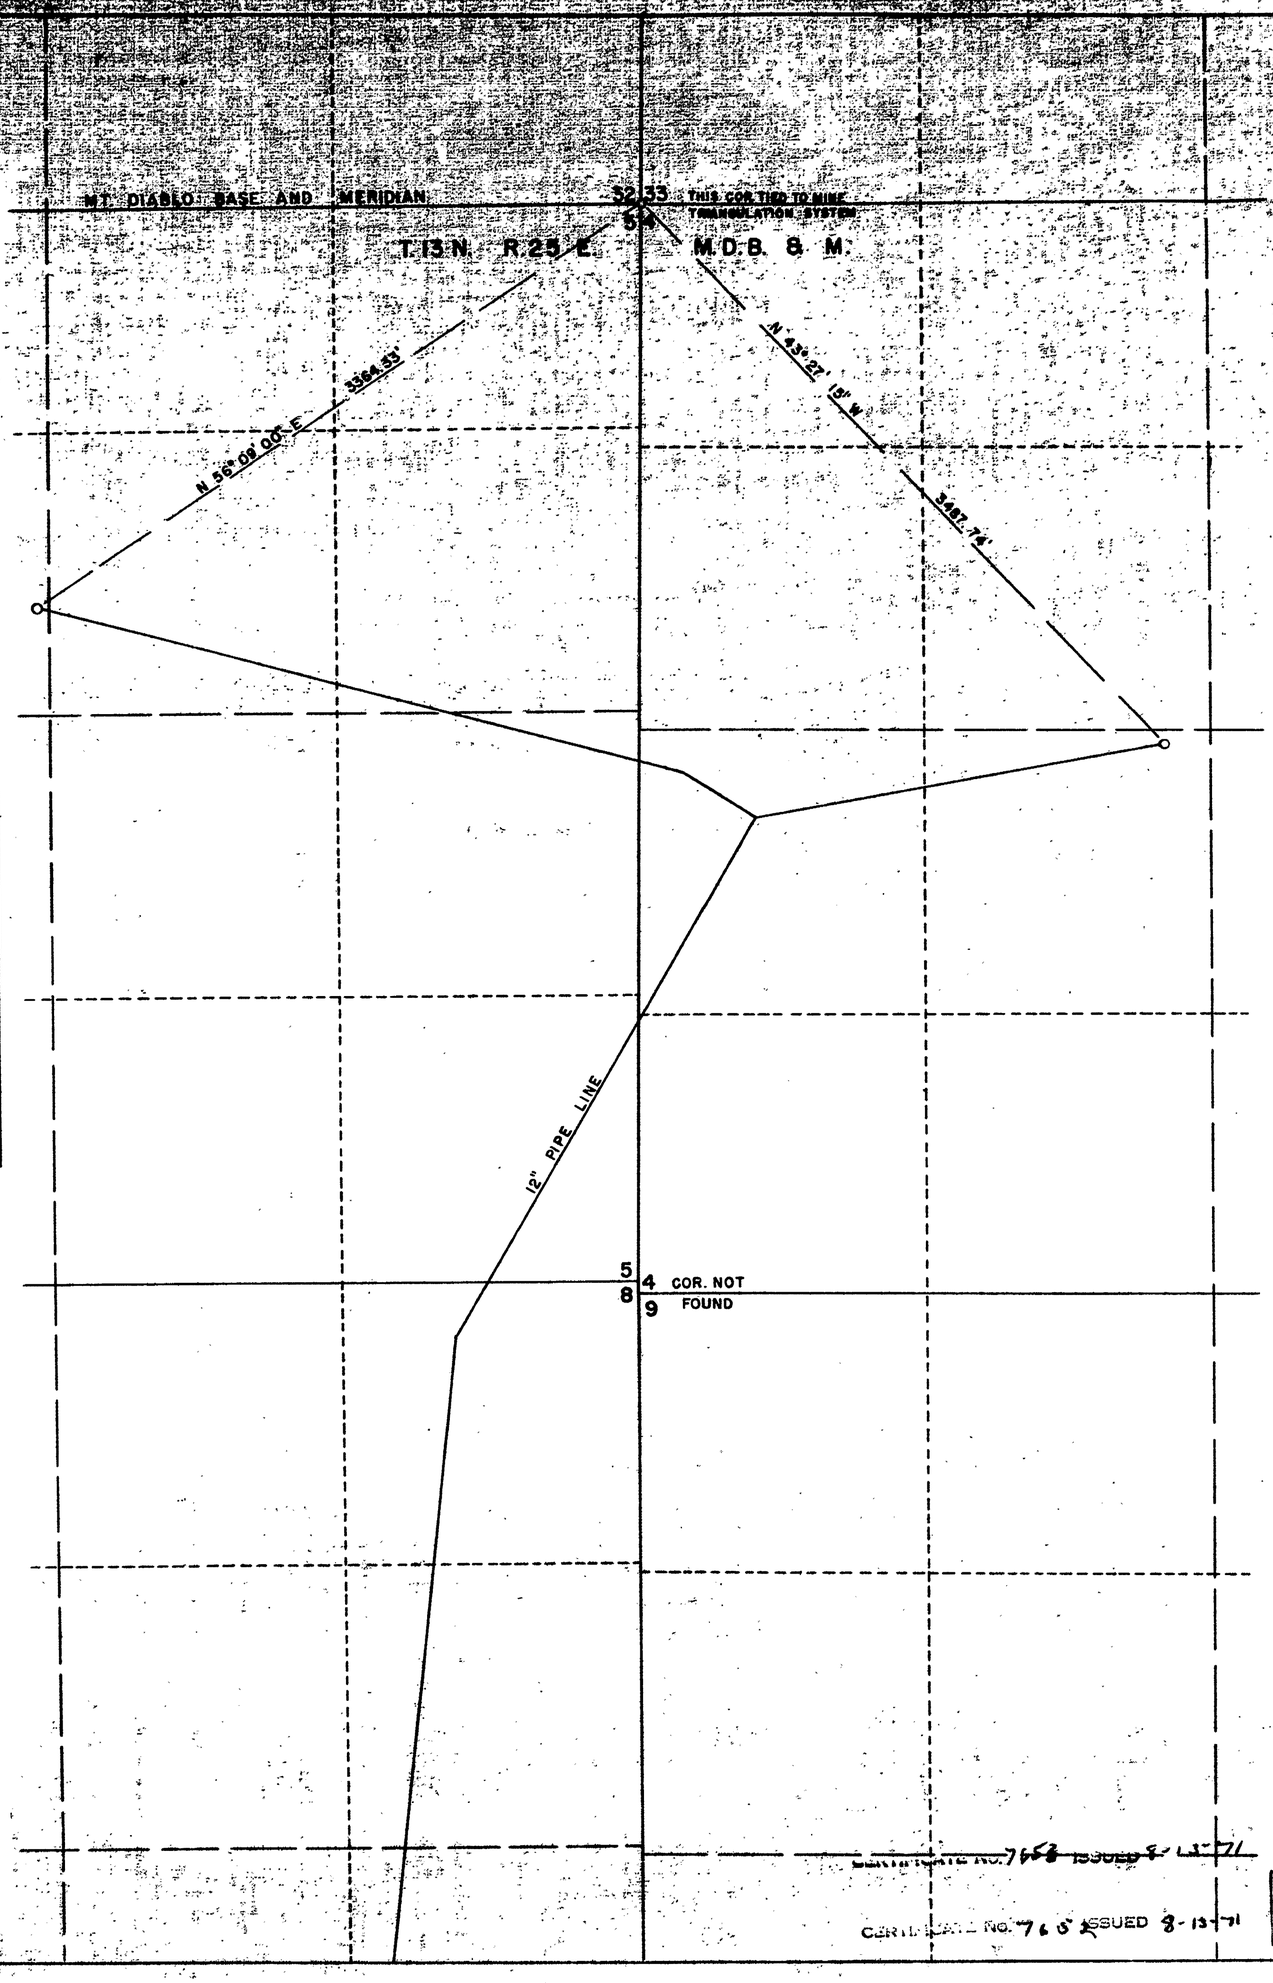

STATE OF NEVADA
COUNTY OF LYON SS.

I, WALTER G. REID, BEING FIRST DULY SWORN, DEPOSE AND SAY THAT THIS MAP, CONSISTING OF ONE SHEET, HAS BEEN CORRECTLY DRAWN TO THE DESIGNATED SCALE FROM FIELD NOTES OF A SURVEY MADE UNDER MY SUPERVISION AND DIRECTION BETWEEN THE 6 TH AND 7 TH DAYS OF APRIL, 1967, THAT IT TRULY AND CORRECTLY REPRESENTS THE LOCATION AND EXTENT OF THE PROPOSED WORKS USED TO DIVERT WATER FROM UNDERGROUND SOURCES, LYON COUNTY, BY THE ANACONDA COMPANY FOR MINING, MILLING AND DOMESTIC PURPOSES. THE PROPOSED POINTS OF DIVERSION AND RETURN, THE LOCATION OF THE ORE BENEFICIATION PLANT, THE APPROXIMATE SIZE AND CAPACITY OF THE DIVERTING CONDUITS, AND THE LOCATION AND NAMES OF ALL OTHER WORKS OR STREAMS WHICH ARE CROSSED BY OR CONNECTED WITH SAID WORKS, ARE FULLY AND CORRECTLY DESIGNATED HEREON.

Walter G. Reid
STATE WATER RIGHT SURVEYOR

SUBSCRIBED AND SWORN TO BEFORE ME THIS 5TH DAY OF April, 1967

N. L. Chesarek
NOTARY PUBLIC IN AND FOR LYON COUNTY, NEVADA

N. L. CHESAREK
Notary Public — State of Nevada
Lyon County
My Commission Expires July 28, 1969

TIE TO WELL CALCULATED.

SCALE: 1" = 400'

0 100 400 800 1200 1600

CERTIFICATE NO. 7658 ISSUED 8-13-71

CERTIFICATE NO. 7659 ISSUED 8-13-71

FILED
APRIL 7, 1967
STATE ENGINEER'S OFFICE

MAP
TO ACCOMPANY APPLICATION
TO APPROPRIATE WATER FOR
MINING, MILLING AND DOMESTIC
BY THE ANACONDA COMPANY
FROM UNDERGROUND SOURCES.

23794 23793 6 FILE UNDER