STATE OF NEVADA } ss.
County of White Pine }

I, Robert W. Millard, being first duly sworn, depose and say that this map, consisting of one sheet, has been correctly drawn to the designated scale from field notes of a survey made under my supervision and direction between the 11 th and 15 th days of April, 1967; that it truly and correctly represents the proposed location and extent of the works used to divert water from underground sources in Nye County, by Gulf Oil Corporation for industrial and domestic purposes. That the proposed point of diversion and return, the location of the point of use, the approximate size and capacity of the diverting channel, and the location and names of all other works or streams which are crossed by or connected with said works, are fully and correctly designated hereon.

Robert W. Millard
State Water Right Surveyor

Subscribed and sworn to before me this 17th day of April, 1967.

James R. Prince
Notary Public in and for White Pine County, Nevada.

JAMES R. PRINCE
Notary Public — State of Nevada
White Pine County
My Commission Expires Feb. 2, 1970

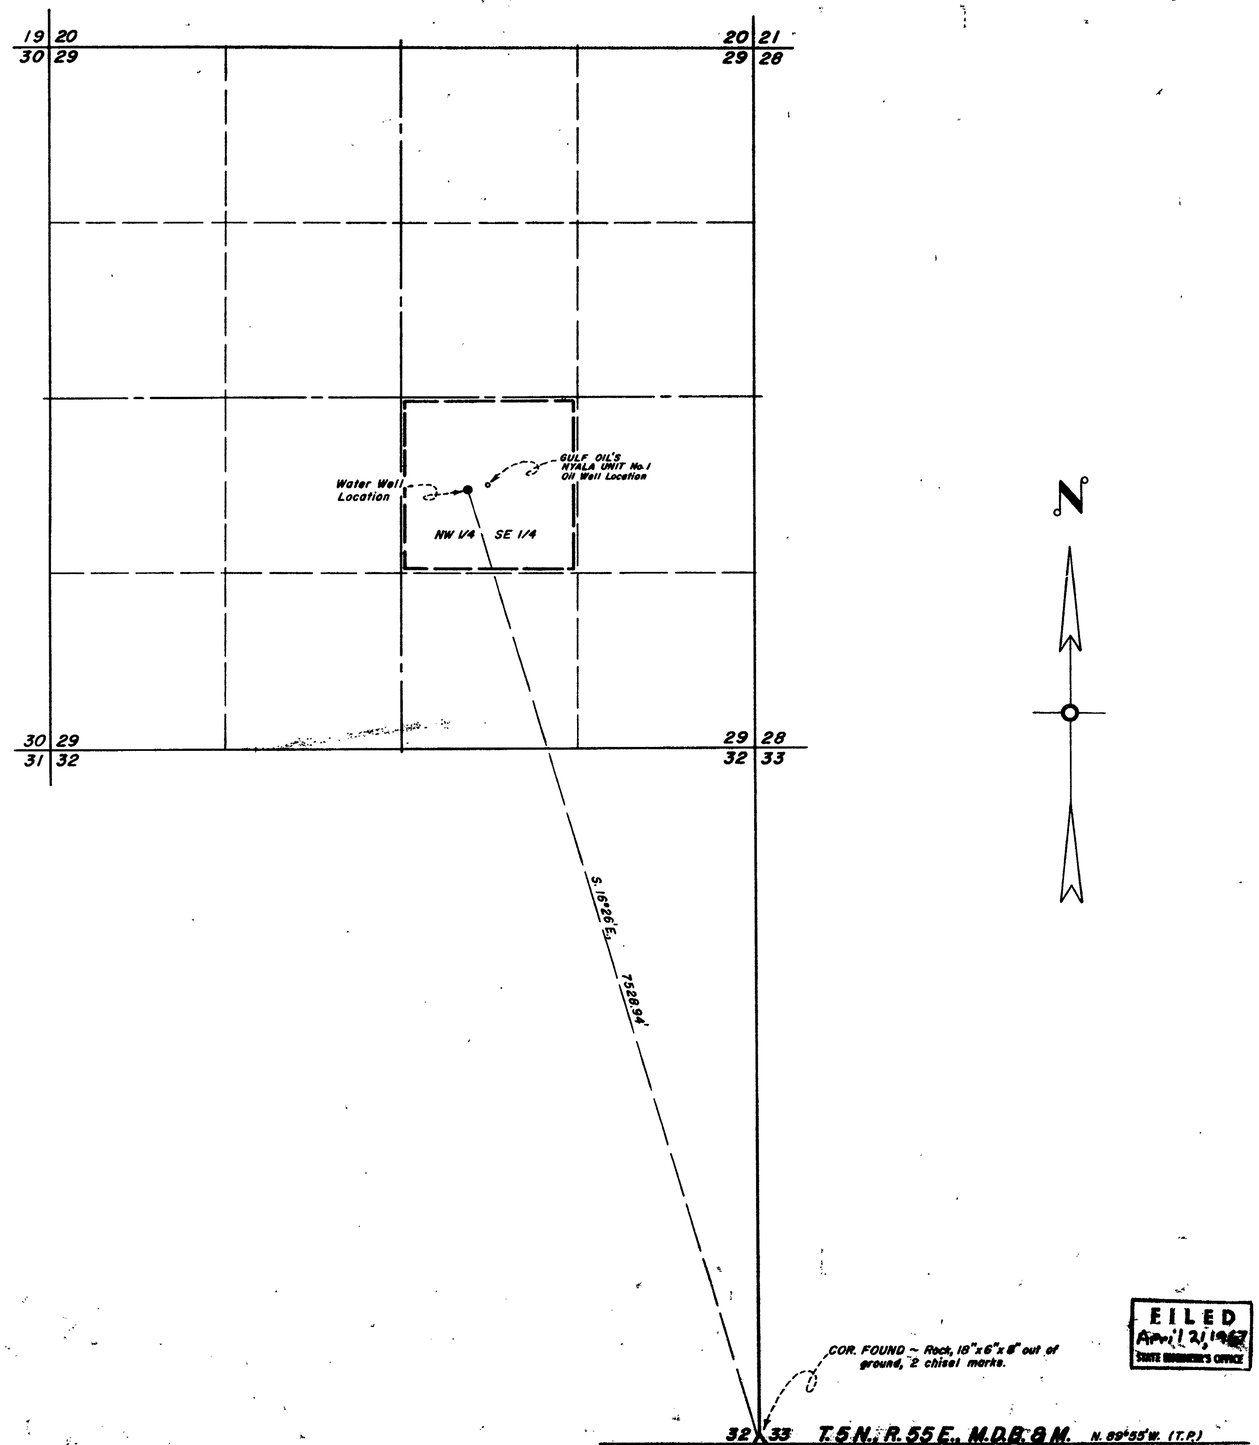

0 600 1200 1800 2400
Scale ~ 1" = 600'

1967 APR 21 AM 10 56

FILED
April 21, 1967
STATE ENGINEER'S OFFICE

MILLARD-SPINK ASSOCIATES, INC.		
DATE	DESCRIPTION	
FIELD W.T.B.	DESIGN	DR'G. No.
DETAIL R.W.B.	TRACING R.W.M.	FILE No.
CALC. WTB	CHECK WTB	
COMP.	APPROVED WTB	

MAP TO ACCOMPANY APPLICATION TO APPROPRIATE WATER
FOR INDUSTRIAL & DOMESTIC
BY GULF OIL CORPORATION
FROM UNDERGROUND SOURCES

REGISTERED ENGINEERS MILLARD-SPINK ASSOC., INC. LAND SURVEYORS
ELY & ELKO, NEVADA

23822