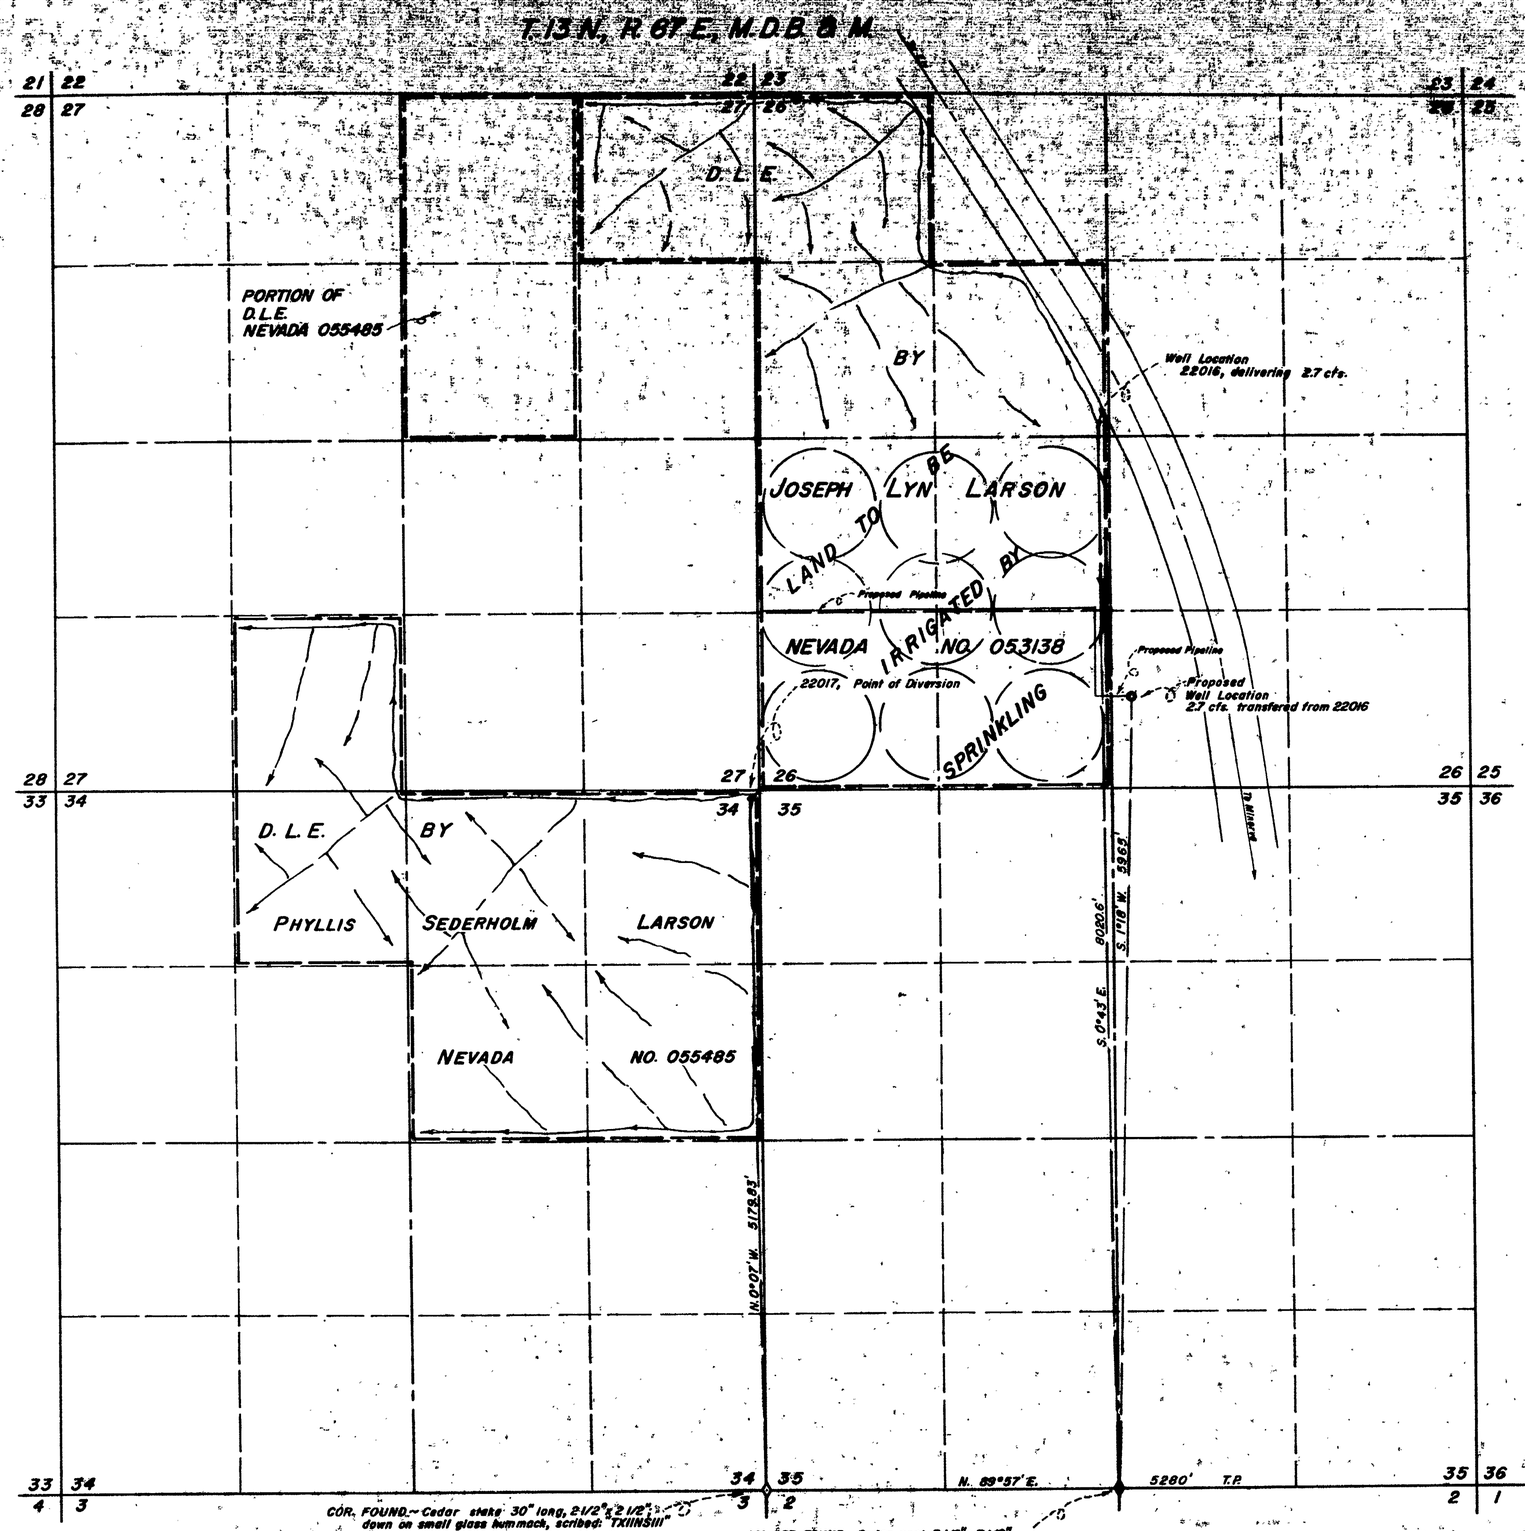

STATE OF NEVADA
County of White Pine } ss.

I, Robert W. Millard, being first duly sworn, depose and say that this map, consisting of one sheet, has been correctly drawn to the designated scale from field notes of a survey made under my supervision and direction between the 25th and 29th days of April, 1967; that it truly and correctly represents the proposed location and extent of the works used to divert water from Underground Source in White Pine County, by JOSEPH LYN Larson for irrigation purposes. That the proposed point of diversion, the approximate location and size of the diverting channel, all reservoirs or basins, the location and names of all other works which will cross or connect with the proposed works, and the boundary of all lands, showing by 40-acre subdivisions the areas proposed to be irrigated, are fully and correctly designated thereon.

State Water Right Surveyor

Subscribed and sworn to before me this 10th day of May, 1967

Notary Public in and for ~~White Pine~~ WASHOE County, Nevada

My commission expires

FRANCES O. JACOBSON
Notary Public — State of Nevada
Washoe County
My Commission Expires May 1, 1969

0 600 1200 1800 2400
SCALE ~ 1" = 600'

1967 MAY 12 AM 11 14

FILED
MAY 12, 1967
STATE ENGINEER'S OFFICE

MILLARD - SPINK ASSOCIATES, INC.		
DATE	DESCRIPTION	
FIELD	DESIGN	DR'G. No.
DETAIL	TRACING	FILE No.
CALC.	CHECK	
COMP.	APPROVED	

MAP TO ACCOMPANY APPLICATION
TO CHANGE POINT OF DIVERSION
FOR IRRIGATION & DOMESTIC
BY JOSEPH LYN LARSON
FROM UNDERGROUND SOURCES

REGISTERED ENGINEERS MILLARD-SPINK ASSOCIATES, INC. LAND SURVEYORS
ELY & ELKO, NEVADA

Rel Per COPR

23852