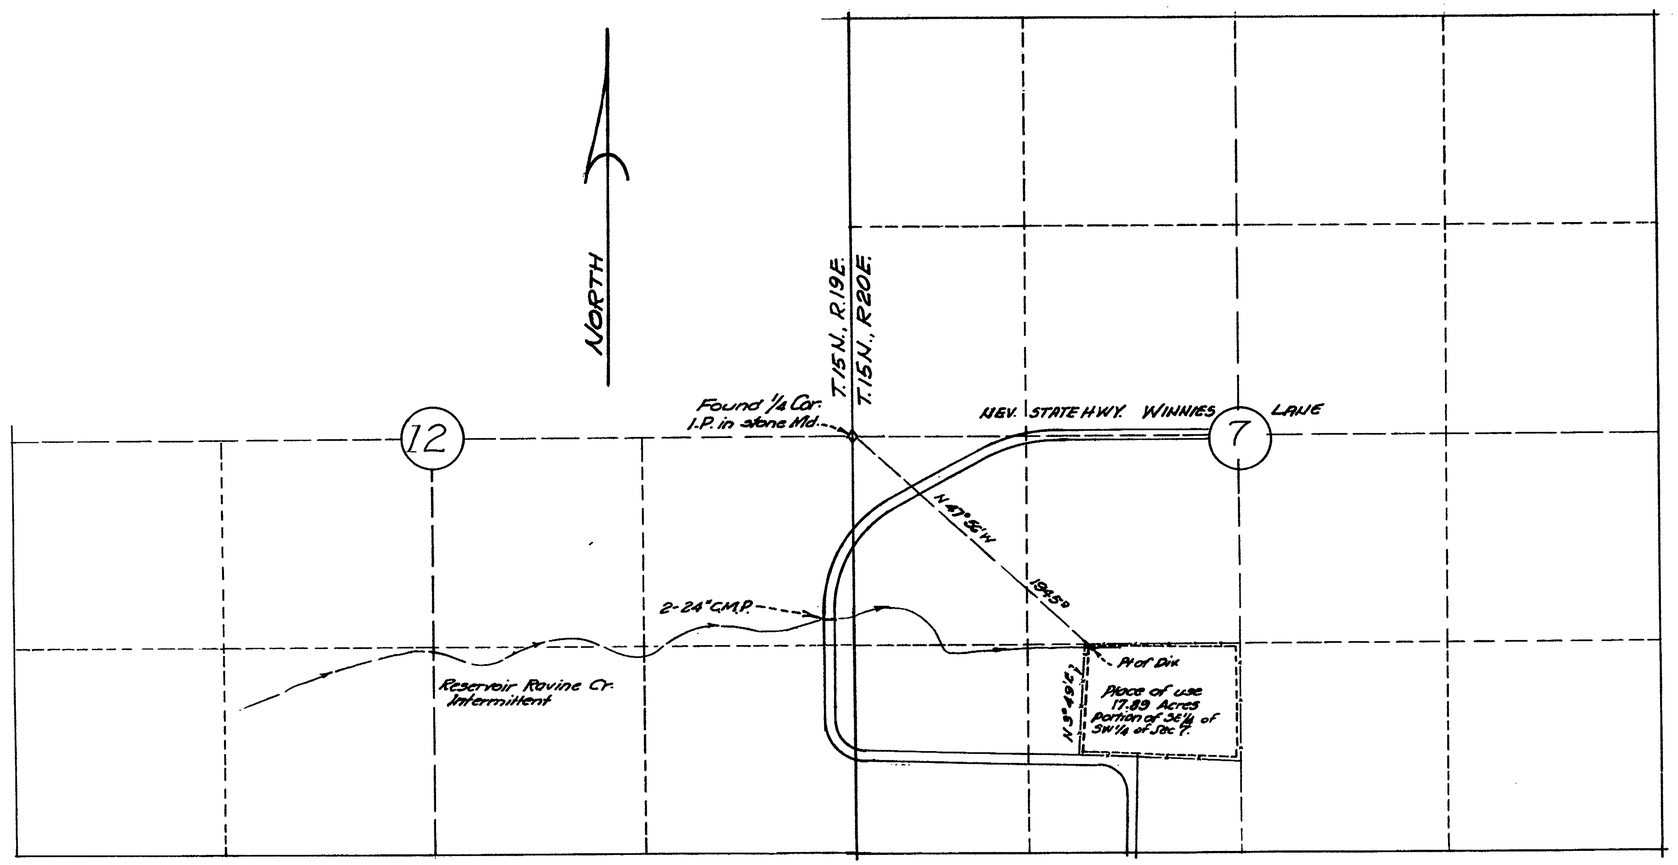


STATE OF NEVADA } SS
COUNTY OF ORMSBY

I, William J. Johnstone, being first duly sworn, depose and say this map consisting of one sheet, has been correctly drawn to the designated scale from field notes of a survey made by me on December 29, 1966, that it truly and correctly represents the location and extent of the works used to divert water from Reservoir Ravine Creek in Ormsby County by Martha Joost for irrigation and domestic purposes, that the point of diversion, the place and manner of use are fully and correctly designated hereon.

William J. Johnstone
State Water Right Surveyor.

Subscribed and sworn to before me this 16TH day of May, 1967.

Vivian J. Gumma
Notary Public in and for Ormsby County, Nevada.

Basis of Bearing - West property fence = N 3°49'E

SCALE 1IN = 500 FT.

CERTIFICATE No. 7495 ISSUED 12-9-76

FILED
MAY 19, 1967
STATE ENGINEER'S OFFICE

MAP TO ACCOMPANY APPLICATION
TO APPROPRIATE WATER
FOR
IRRIGATION & DOMESTIC PURPOSES
BY
MARTHA E. JOOST
FROM
RESERVOIR RAVINE CREEK

JOHNSTONE-ENGINEERS - CARSON CITY. JAN. 25, 1966.

23857