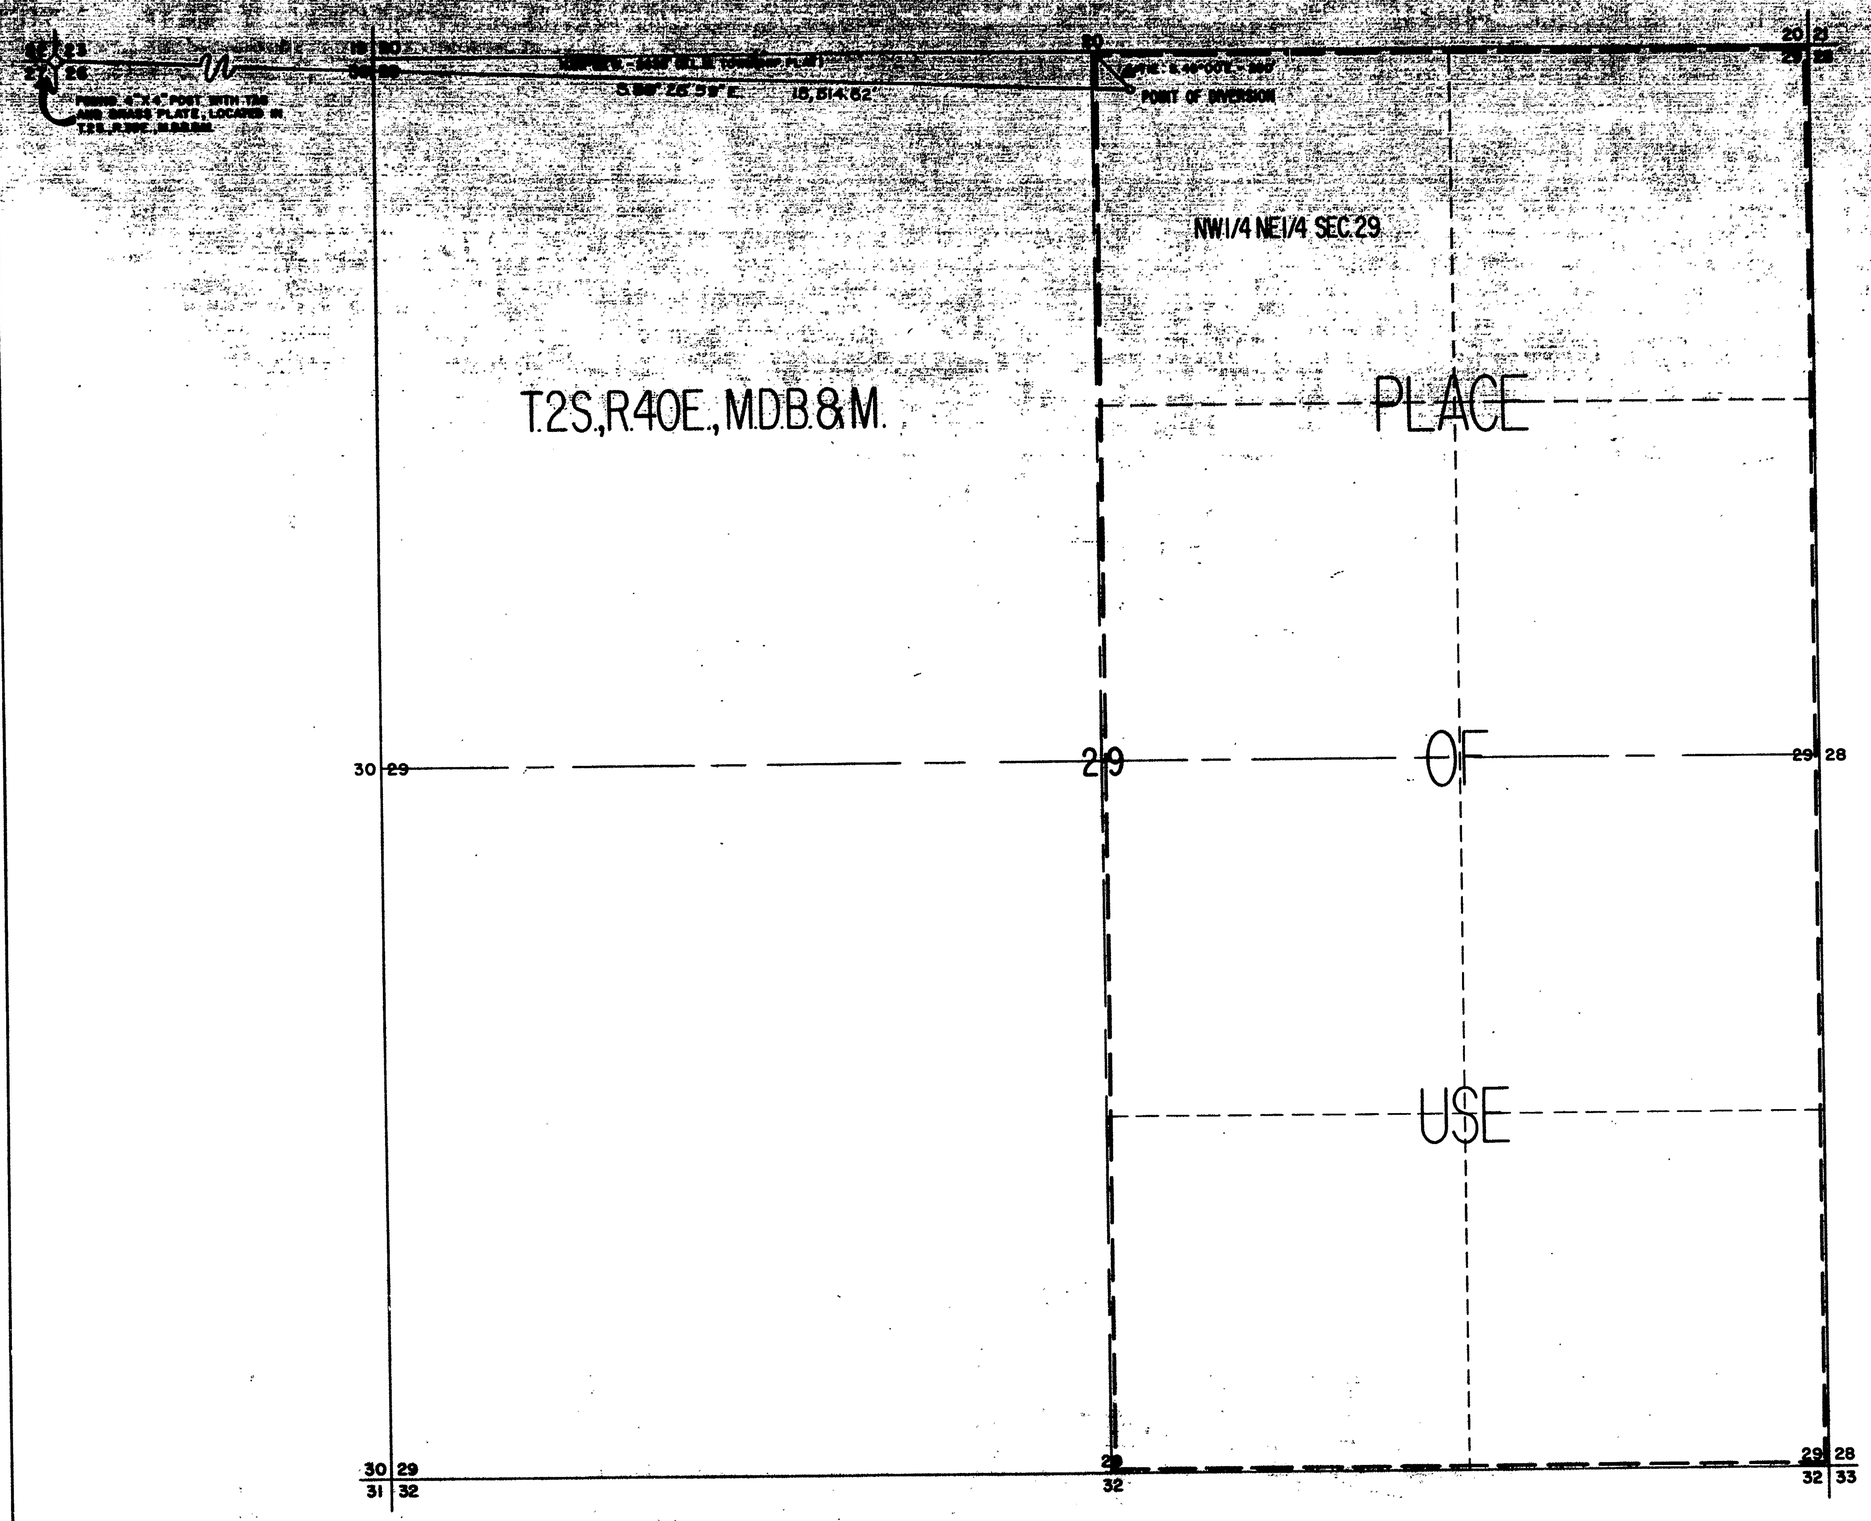

STATE OF NEVADA }
COUNTY OF WASHOE } S.S.

I, E.P. Osgood, BEING DULY SWORN, DEPOSE AND SAY THAT THIS MAP, CONSISTING OF ONE SHEET, HAS BEEN CORRECTLY DRAWN TO THE DESIGNATED SCALE FROM NOTES OF A SURVEY MADE BY ME April 17, 1967; THAT IT TRULY AND CORRECTLY REPRESENTS THE PROPOSED LOCATION AND EXTENT OF THE WORKS USED TO DIVERT WATER FROM UNDERGROUND IN ESMERALDA COUNTY, BY RICHARD L. BAILEY, FOR MINING, MILLING AND DOMESTIC PURPOSES. THAT THE PROPOSED POINT OF DIVERSION, THE APPROXIMATE LOCATION AND SIZE OF THE DIVERTING CHANNEL, ALL RESERVOIRS OR BASINS, THE LOCATION AND NAMES OF ALL OTHER WORKS WHICH WILL CROSS OR CONNECT WITH THE PROPOSED WORKS, AND THE BOUNDARY OF ALL LANDS, SHOWING BY 40 ACRE SUBDIVISIONS, THE AREA PROPOSED TO BE USED, ARE FULLY AND CORRECTLY DESIGNATED THEREON.

E. P. Osgood
STATE WATER RIGHT SURVEYOR NO.

SUBSCRIBED AND SWORN TO BEFORE ME THIS 2nd DAY OF MAY, 1967.

J. A. Nicholson
NOTARY PUBLIC IN AND FOR WASHOE COUNTY, NEVADA.

J. A. NICHOLSON, Notary Public
WASHOE COUNTY - NEVADA
My Commission Expires Nov. 14, 1967

BASIS OF BEARINGS

B.L.M. TOWNSHIP PLAT GIVES A BEARING OF N.89°52'W. FOR THE NORTH SECTION LINE OF SECTION 29.

SCALE 1"=300'

0 500 1000

FILED
MAY 4 1967
STATE ENGINEER'S OFFICE

MAP TO ACCOMPANY
APPLICATION TO APPROPRIATE WATER
FOR
MINING, MILLING & DOMESTIC
BY
RICHARD L. BAILEY
FROM
UNDERGROUND SOURCE

23871