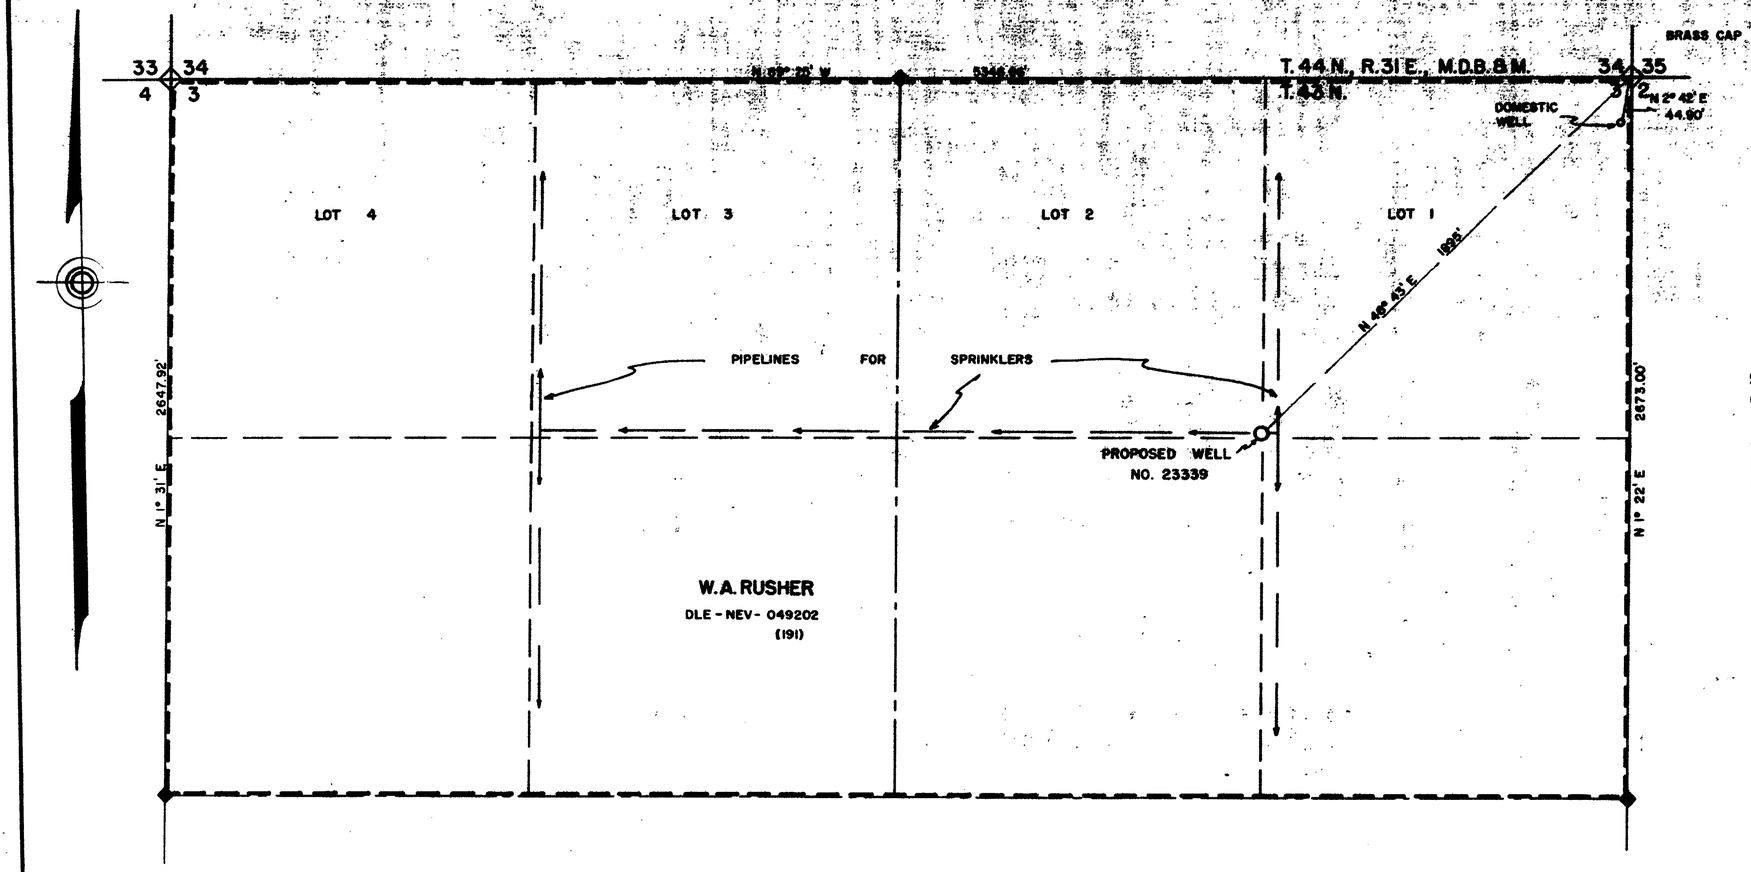

STATE OF NEVADA }
County of Ormsby } ss.

I, Walter G. Reid, being first duly sworn, depose and say that this map, consisting of one sheet, has been correctly drawn to the designated scale from field notes of a survey made by me on the 20th day of January, 1967; that it truly and correctly represents the proposed location and extent of the works used to divert water from underground source, in Humboldt County, by W.A. Rusher for commercial and domestic purposes. That the proposed point of diversion, the approximate location and size of the diverting channel, all reservoirs or basins, the location and names of all other works which will cross or connect with the proposed works, and the boundary of all lands, showing by 40-acre subdivisions the areas to be irrigated, are fully and correctly designated thereon.

Walter G. Reid
State Water Right Surveyor

Subscribed and sworn to before me this 19th day of May, 1967.

Alice C. Maher
Notary Public in and for Ormsby County, Nevada

ALICE C. MAHER
Notary Public State of Nevada
Ormsby County
My Commission Expires Dec 20, 1969

SCALE — 1" = 300'

0 100 200 300 600 900 1200 1500

FILED
MAY 19, 1967
STATE ENGINEER'S OFFICE

MAP
TO ACCOMPANY APPLICATION TO
APPROPRIATE WATER
FOR COMMERCIAL & DOMESTIC USE
BY W.A. RUSHER
FROM UNDERGROUND SOURCE

23882