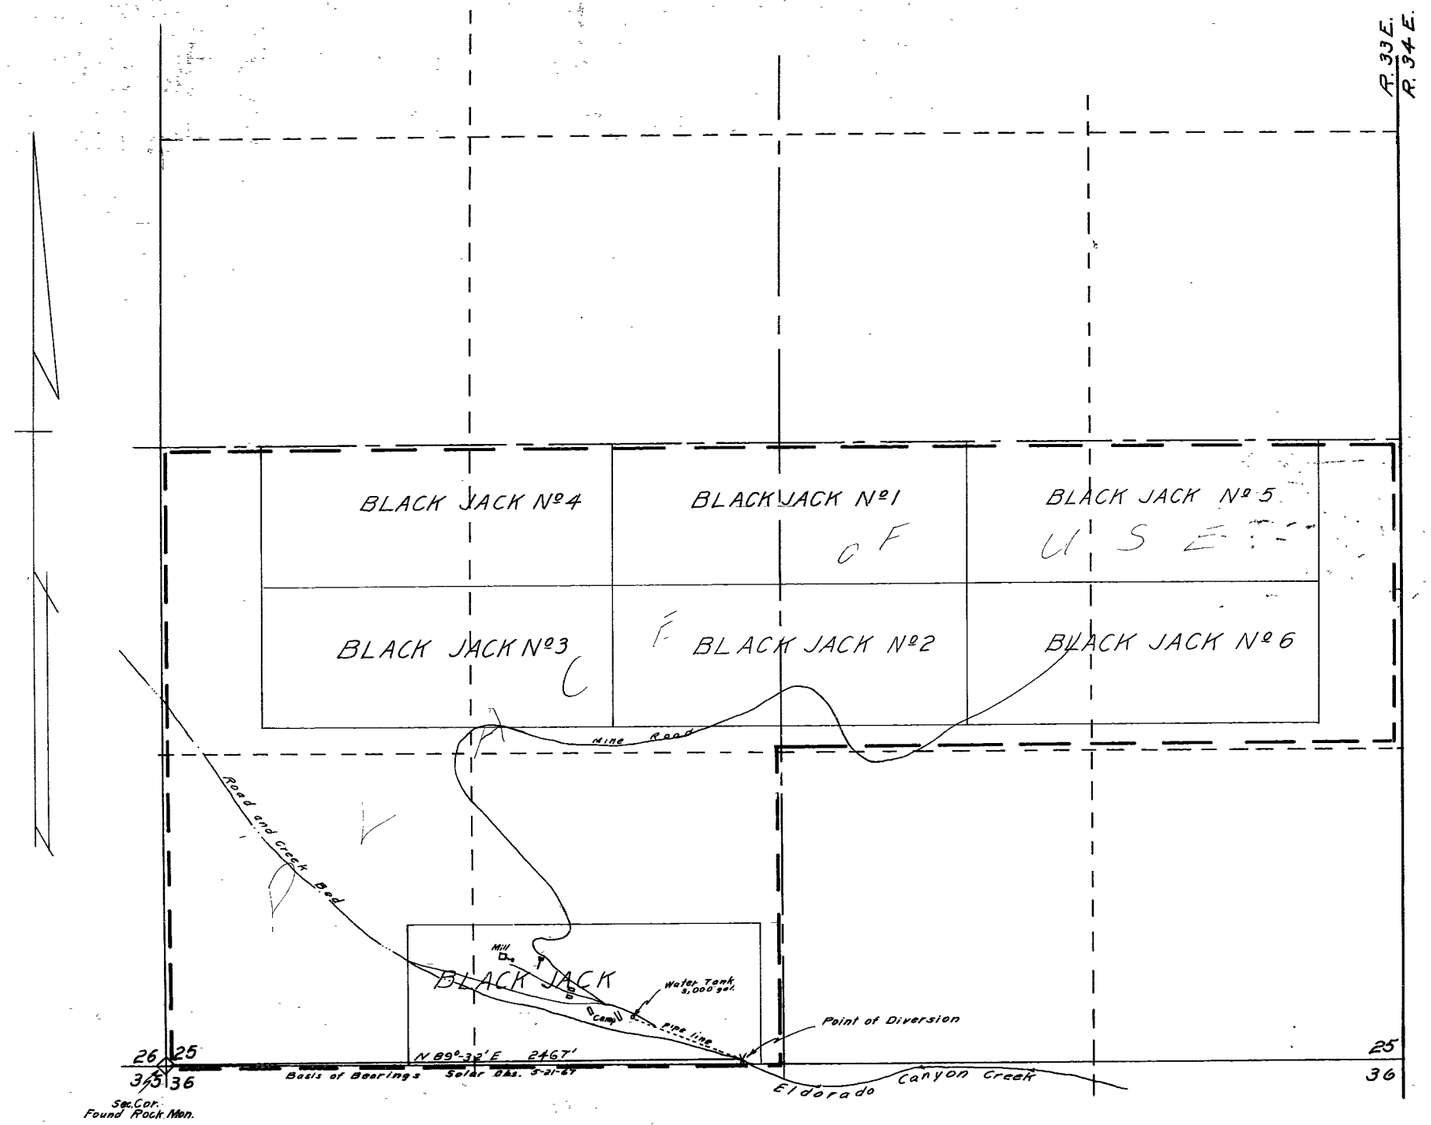

T. 31 N., R. 33 E., M.D.B.&M.

STATE OF NEVADA
COUNTY OF HUMBOLDT } S.S.

I, J.R. Caldwell, being first duly sworn depose and say that this map, consisting of one sheet, has been correctly drawn to the designated scale from field notes of a survey made by me on the 20th day of May, 1967, that it truly and correctly represents the proposed location and extent of the works used to divert water from Eldorado Canyon Creek in Pershing County, by Juel E. Trowbridge, M.D. for Mining, Milling and Domestic purposes. That the proposed point of diversion, the location of the Mine and Mill, the approximate size of the diverting conduit, and the location and names of all other works or streams which are crossed by or connected with said works, are fully and correctly designated thereon

J. R. Caldwell
State Water Right Surveyor

REGISTERED PROFESSIONAL ENGINEER SURVEYOR STATE OF NEVADA J. R. CALDWELL No. 626

Subscribed and sworn to before me this 21st day of May, 1967

Notary Public in and for Humboldt County, Nevada

Scale 1"=300'

300 0 300 600 900 1200

FILED
MAY 24, 1967
STATE ENGINEER'S OFFICE

MAP
To Accompany Application
To Appropriate Water For
Mining Milling & Domestic
By: Juel E. Trowbridge, M.D
From: Eldorado Canyon Creek
In: Pershing County, Nevada

23889