STATE OF NEVADA
County of White Pine } ss.

I, Robert W. Millard, being first duly sworn, depose and say that this map, consisting of one sheet, has been correctly drawn to the designated scale from field notes of a survey made under my supervision and direction between the 19 th and 21 st days of March, 1967 that it truly and correctly represents the proposed location and extent of the works used to divert water from Underground Sources in White Pine County, by

JOYCE HUDSON CADY

for irrigation purposes. That the proposed point of diversion, the approximate location and size of the diverting channel, all reservoirs or basins, the location and names of all other works which will cross or connect with the proposed works, and the boundary of all lands, showing by 40-acre subdivisions the areas proposed to be irrigated, are fully and correctly designated thereon.

Robert W. Millard
State Water Right Surveyor

Subscribed and sworn to before me this 2nd day of May, 1967

Beverly Panatopoulos
Notary Public in and for White Pine County, Nevada

My commission expires

BEVERLY PANATOPO
Notary Public — State of
White Pine Coun
My Commission Expires Jan. 20, 1971

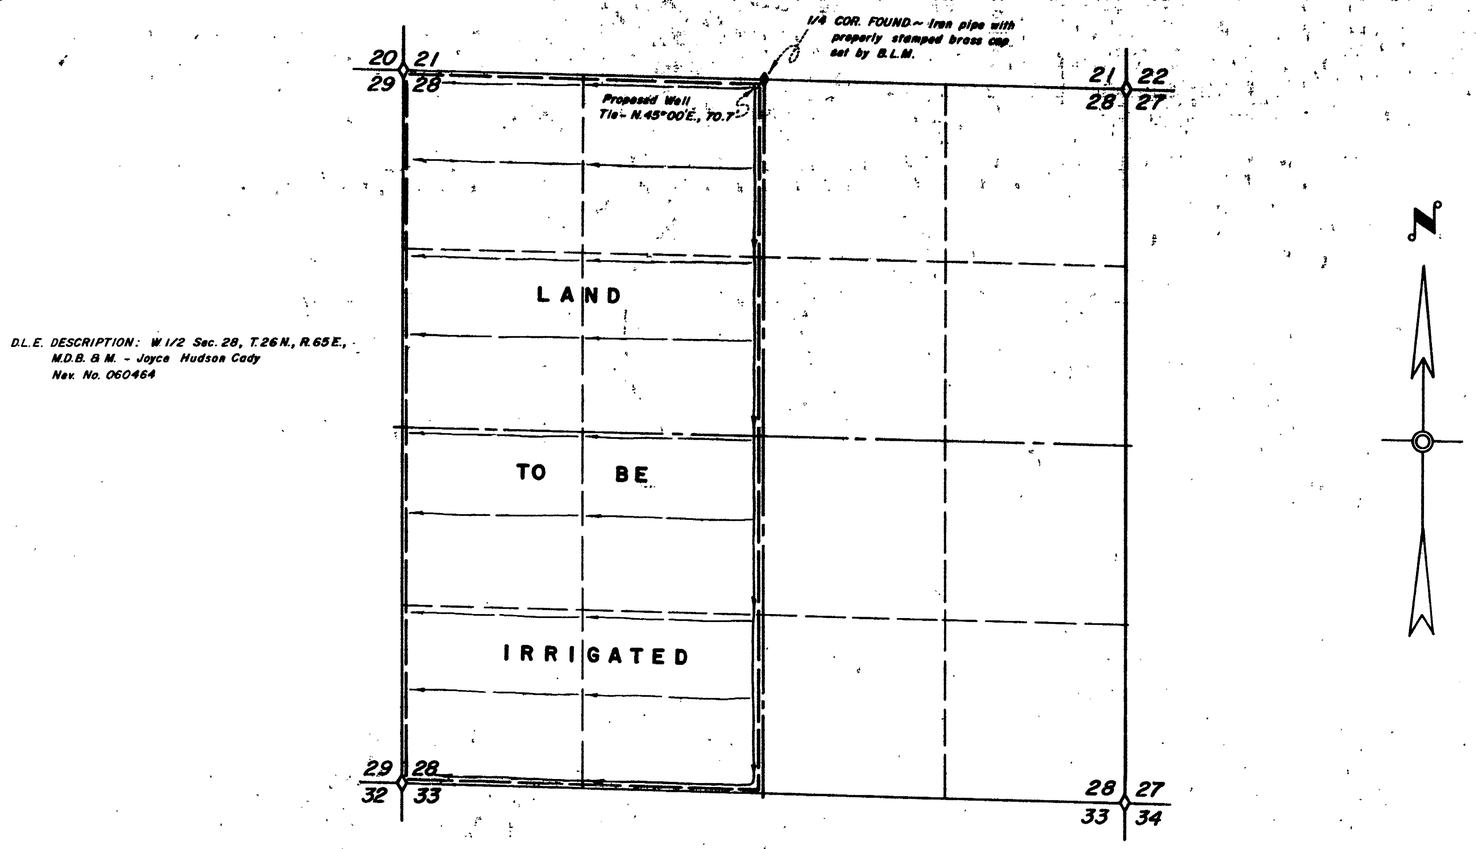

D.L.E. DESCRIPTION: W 1/2 Sec. 28, T.26N., R.65E., M.D.B. & M. - Joyce Hudson Cady
Nev. No. 060464

T. 26 N., R. 65 E., M.D.B. & M.

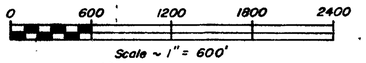

FILED
MAY 25, 1967
STATE ENGINEER'S OFFICE

OFFICE
STATE ENGINEER
1967 MAY 25 PM 2:30

MILLARD-SPINK ASSOCIATES, INC.		
DATE	DESCRIPTION	
FIELD WTB	DESIGN	DR'G. No.
DETAIL RAB	TRACING RAB/TAK	FILE No.
CALC.	CHECK	
COMP.	APPROVED	

MAP TO ACCOMPANY APPLICATION TO APPROPRIATE WATER

FOR IRRIGATION & DOMESTIC

BY JOYCE HUDSON CADY

FROM UNDERGROUND SOURCES

REGISTERED ENGINEERS MILLARD-SPINK ASSOCIATES, INC. LAND SURVEYORS
APRIL, 1967 ELY & ELKO, NEVADA

23895