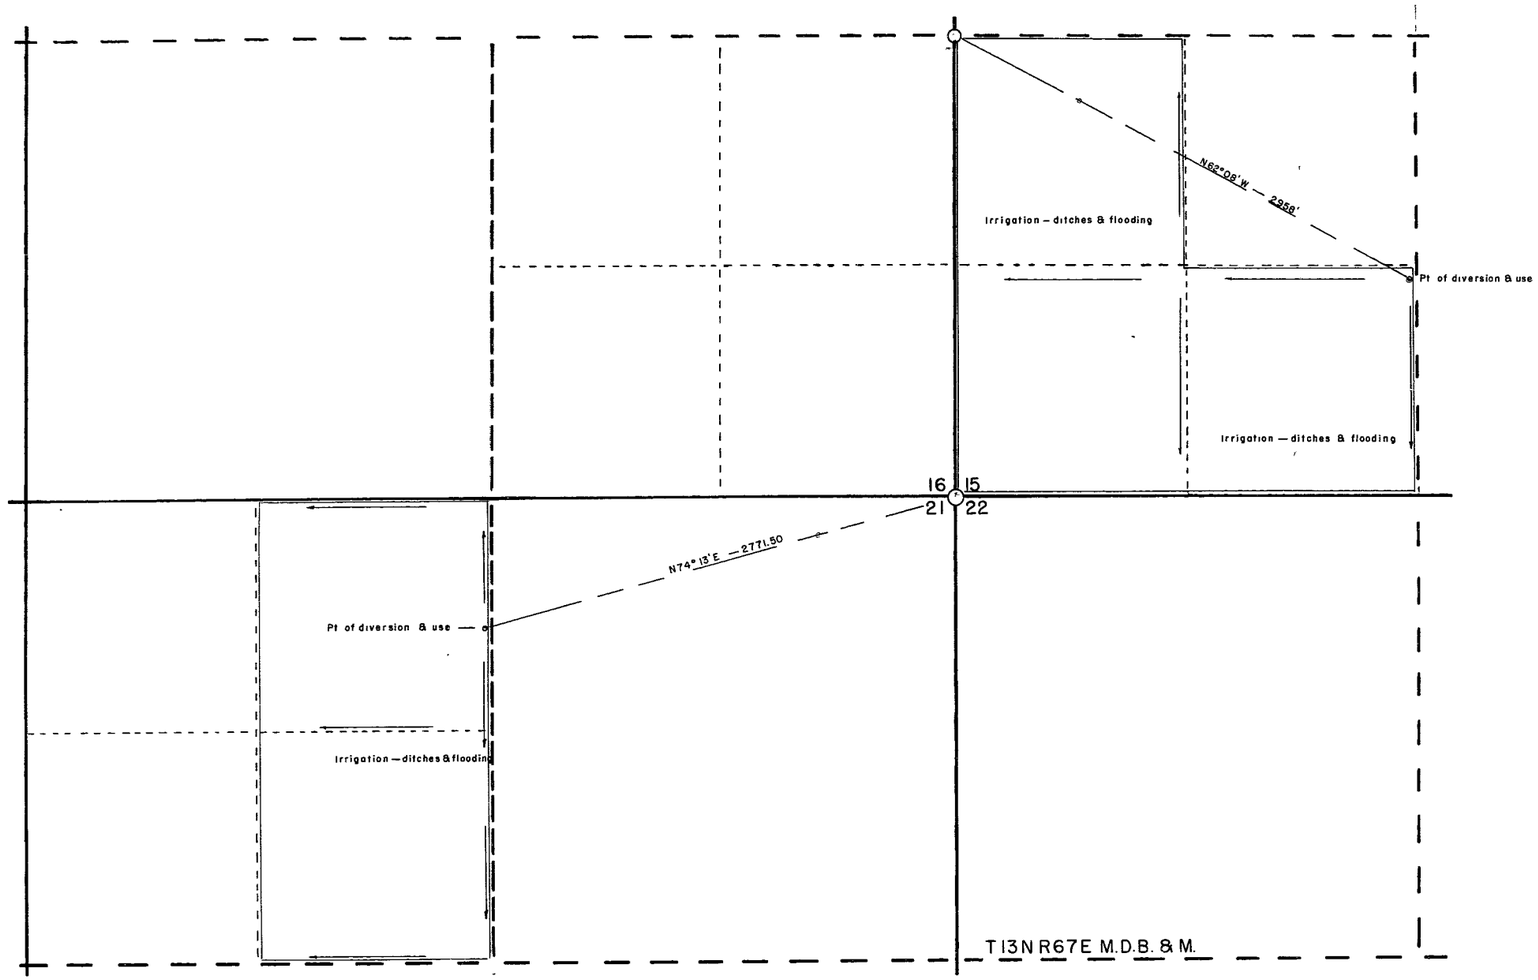

State of Nevada
County of Washoe } ss

I, J.V Caselli, being first duly sworn, depose and say that this map consisting of 1 sheet, numbered from 1 to 0 inclusive, has been correctly drawn to the designated scale from field notes of a survey made by me between the 21 day of July and the 22 day of July 1967, that it truly and correctly represents the proposed location and extent of works to divert water from Under—ground Source, in WHITE PINE County, by OLGA M. MCLAIN for domestic & irrigation purposes. That all other works crossed or connected with said works, and the boundary, area, and kind of culture of land irrigated, are correctly shown and designated theron.

J. V. Caselli
STATE WATER RIGHT SURVEYOR

Subscribed and sworn to before me this 5th day of July, 1967

Mrs Hilda Sherwood
NOTARY PUBLIC IN AND FOR ORMSBY COUNTY, NEVADA

MRS HILDA SHERWOOD
Notary Public — State of Nevada
Ormsby County
My Commission Expires July 7, 1969

FILED
July 28, 1967
STATE ENGINEER'S OFFICE

0 400 800 1200 1600 2000

MAP TO ACCOMPANY
APPLICATION TO APPROPRIATE WATER
FOR
IRRIGATION & DOMESTIC
FROM
UNDERGROUND SOURCE
BY
OLGA M. MCLAIN
HART, TEXAS

SCALE 1" = 400 FT.

SURVEYED BY—
J.V. CASELLI
RENO, NEVADA

23907

23907