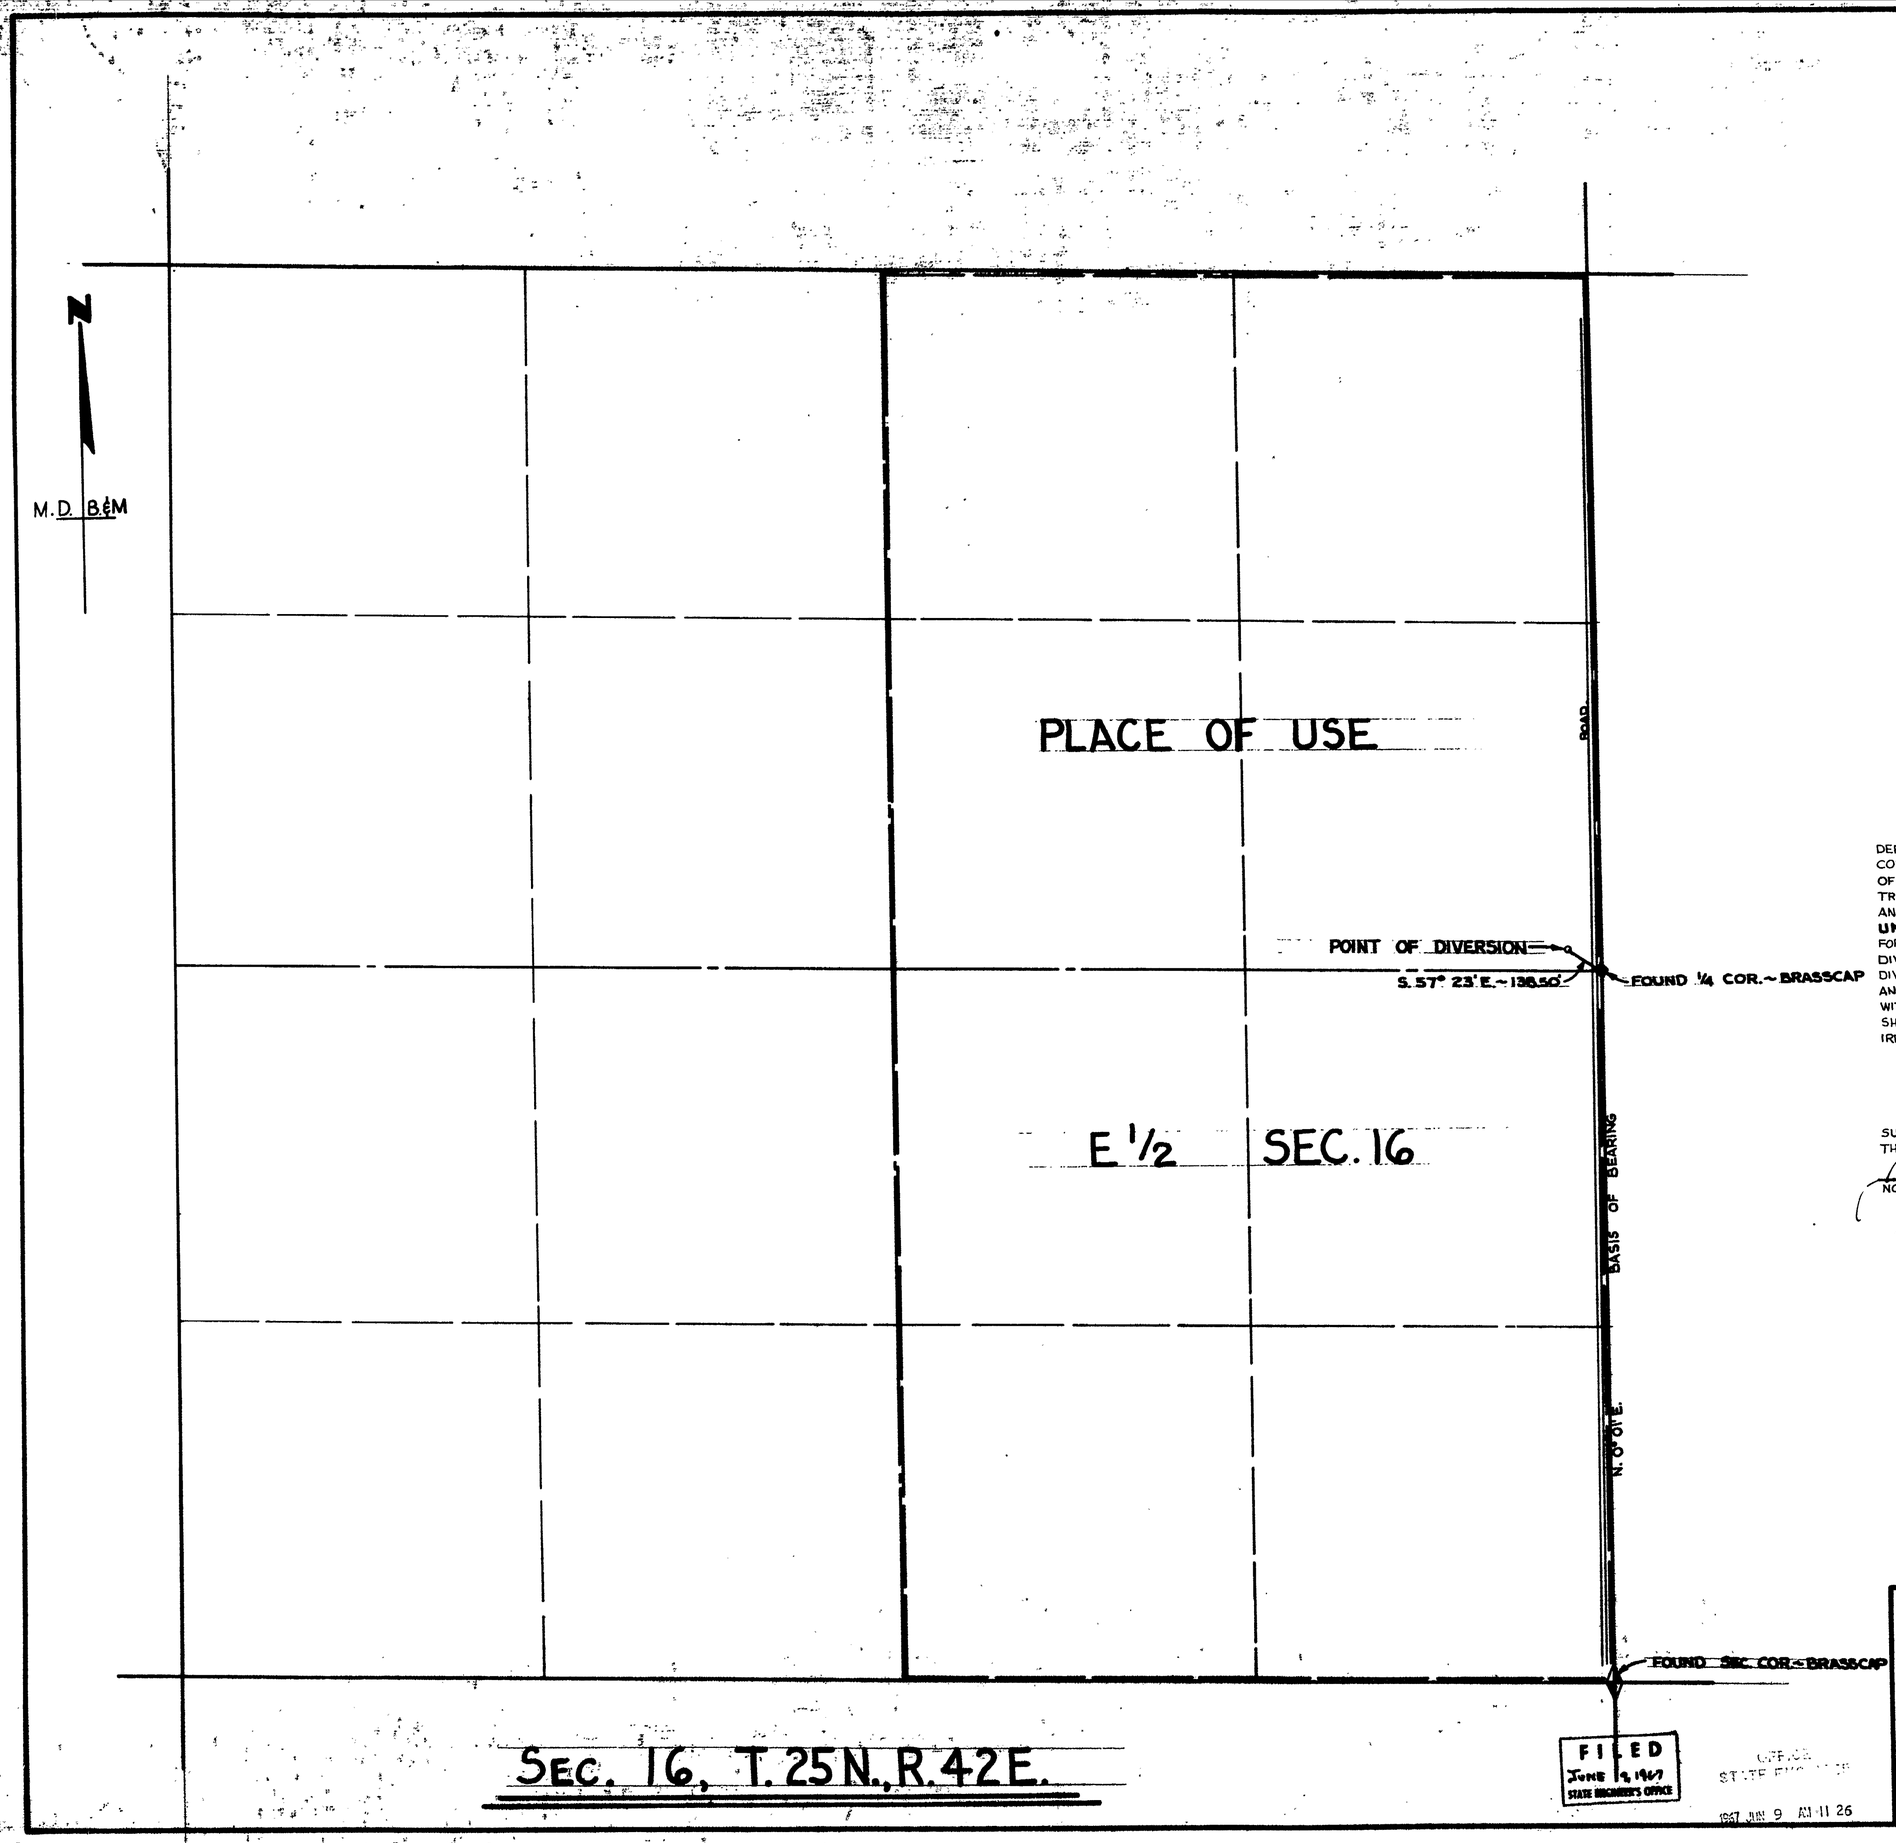

STATE OF NEVADA }
COUNTY OF HUMBOLDT } S.S.

I, **CHARLES C. ARMUTH, JR.**, BEING FIRST DULY SWORN, DEPOSE AND SAY THAT THIS MAP, CONSISTING OF 1 SHEET, HAS BEEN CORRECTLY DRAWN TO THE DESIGNATED SCALE FROM FIELD NOTES OF A SURVEY MADE BY ME ON THE 13TH DAY OF MAY, 1967; THAT IT TRULY AND CORRECTLY REPRESENTS THE PROPOSED LOCATION AND EXTENT OF THE WORKS USED TO DIVERT WATER FROM **UNDERGROUND** IN **LANDER COUNTY**, BY **LEWIS W. POWERS** FOR **IRRIGATION** PURPOSES. THAT THE PROPOSED POINT OF DIVERSION, THE APPROXIMATE LOCATION AND SIZE OF THE DIVERTING CHANNEL, ALL RESERVOIR OR BASINS, THE LOCATION AND NAMES OF ALL OTHER WORKS WHICH WILL CROSS OR CONNECT WITH THE PROPOSED WORKS, AND THE BOUNDARY OF ALL LANDS, SHOWING BY 40-ACRE SUBDIVISIONS THE AREAS PROPOSED TO BE IRRIGATED, ARE FULLY AND CORRECTLY DESIGNATED THEREON.

Charles C. Armuth Jr.
STATE WATER RIGHT SURVEYOR

SUBSCRIBED AND SWORN TO BEFORE ME
THIS 6 DAY OF ~~JUNE~~ JUNE 1967

James A. Callahan
NOTARY PUBLIC IN AND FOR HUMBOLDT COUNTY, NEVADA

JAMES A. CALLAHAN

0 500 1000 1500
SCALE 1" = 300'

MAP
TO ACCOMPANY APPLICATION TO APPROPRIATE
WATER FOR
IRRIGATION
BY
LEWIS W. POWERS
FROM
AN UNDERGROUND SOURCE

FILED
JUNE 12, 1967
STATE ENGINEER'S OFFICE

OFFICE
STATE ENGINEER
1967 JUN 9 AM 11 26

23921