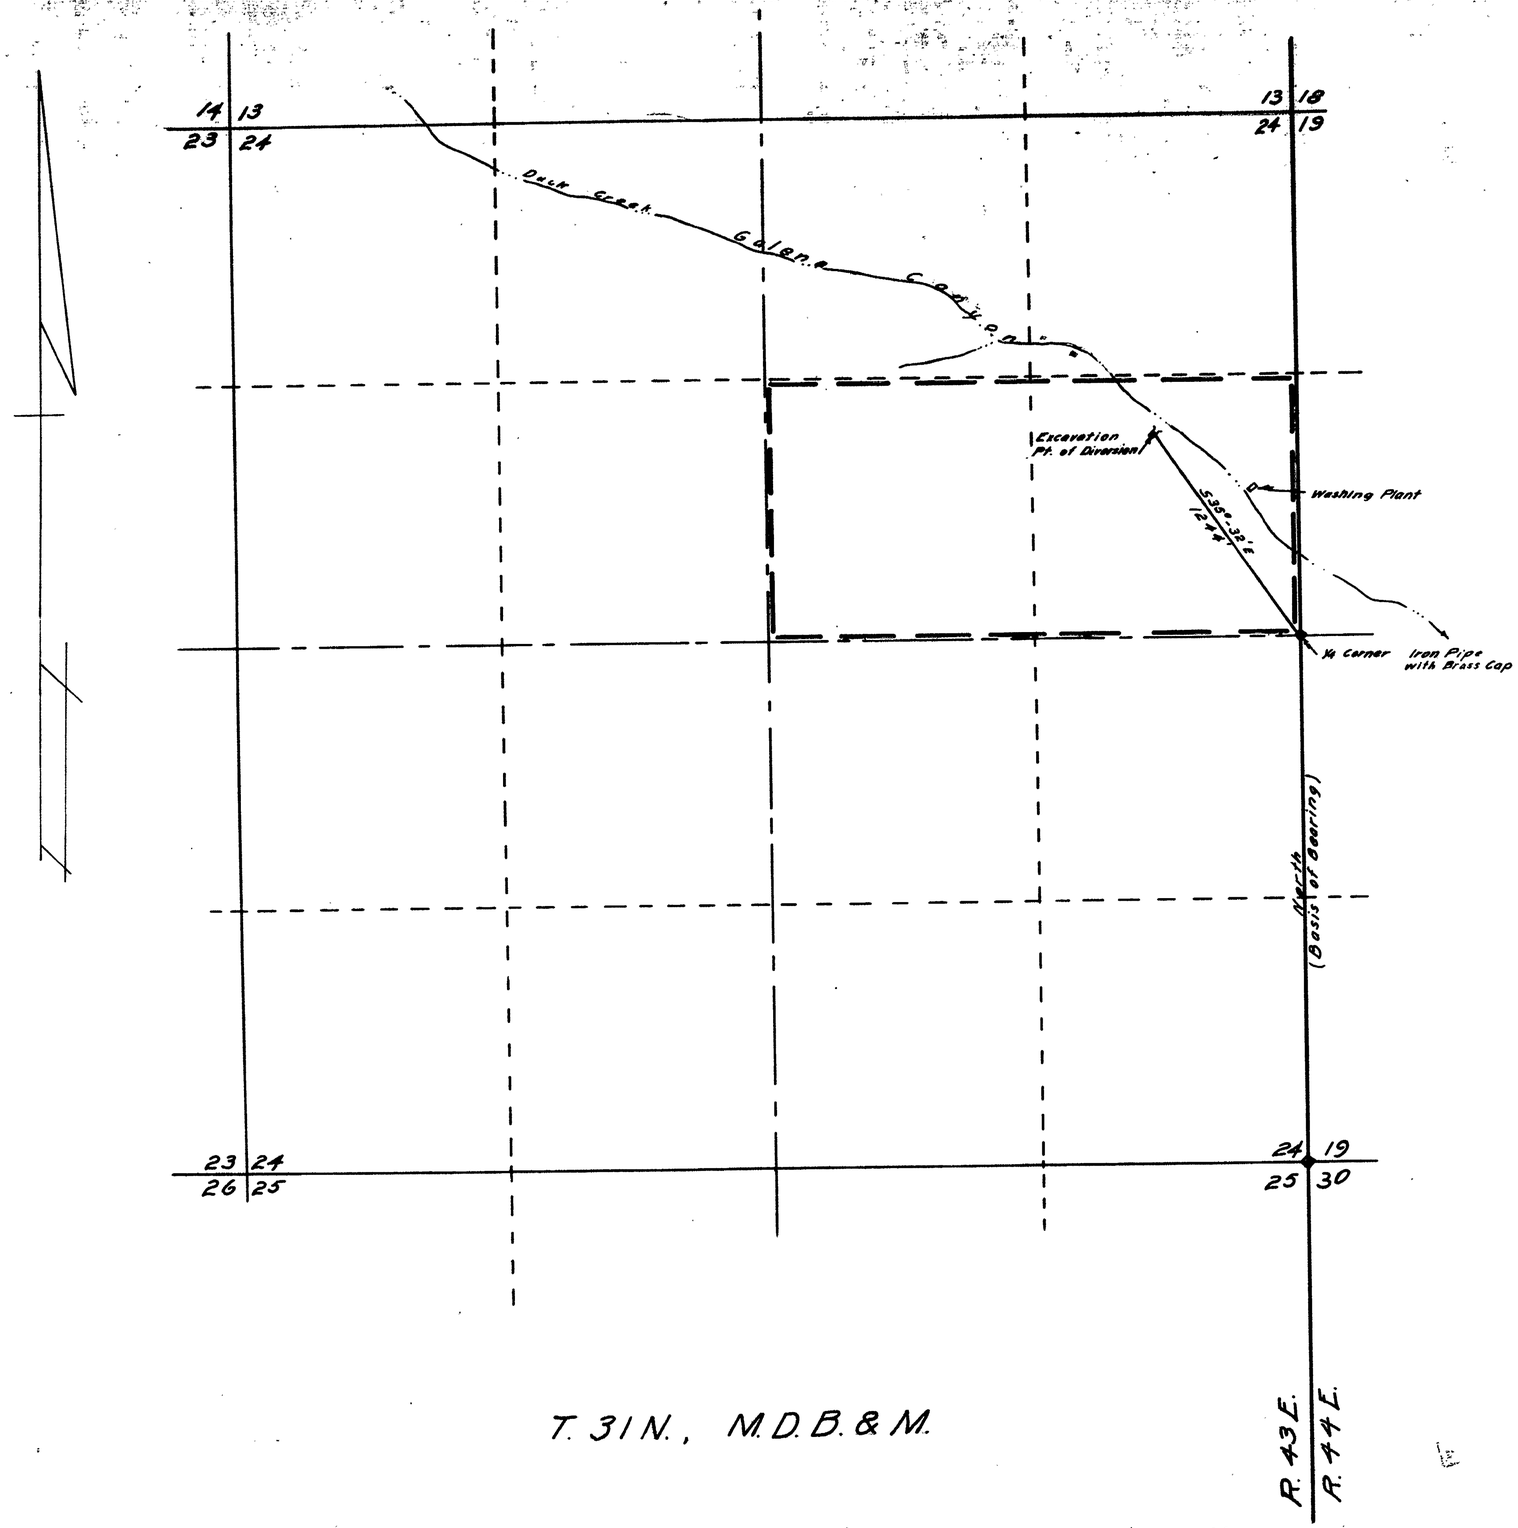

STATE OF NEVADA
COUNTY OF HUMBOLDT } s.s.

I, J.R. Caldwell, being first duly sworn, depose and say that this map, consisting of one sheet, has been correctly drawn to the designated scale from field notes of a survey made by me on the 31st day of May, 1967; that it truly and correctly represents the proposed location and extent of the works used to divert water from an underground source in Lander County, by Clara E. Post for Mining Milling and Domestic purposes. That the proposed point of diversion, the location of the Mine and Mill, the approximate size of the diverting conduit, and the location and names of all other works or streams which are crossed by or connected with said works, are fully and correctly designated thereon.

J R Caldwell
State Water Right Surveyor

REGISTERED LAND SURVEYOR - STATE OF NEVADA
J. R. CALDWELL
No. 626

Subscribed and sworn to before me this 1st day of June, 1967.

Toni Blade
Notary Public in and for Humboldt County, Nevada

TONI BLADE
Notary Public — State of Nevada
Humboldt County
My Commission Expires Feb. 1, 1971

Scale 1" = 400'

400 0 400 800 1200 1600

CERTIFICATE NO. 8130 ISSUED 8-16-73

FILED
JUNE 7, 1967
STATE ENGINEER'S OFFICE

1967 JUN 7 PM 2 50

MAP
To Accompany Application
To Appropriate Water For
Mining Milling & Domestic
By: Clara E. Post
From: An Underground Source
In: Lander County, Nevada

23927