STATE OF NEVADA
County of White Pine } s.s.

I, Robert W. Millard, being first duly sworn, depose and say that this map, consisting of one sheet, has been correctly drawn to the designated scale from field notes of a survey made under my supervision and direction between the 17th and 19th days of May, 1967; that it truly and correctly represents the proposed location and extent of the works used to divert water from Underground Sources in White Pine County, by David A. Witts for stockwatering purposes; that the proposed point of diversion, the approximate location and size of the diverting channel, or other conduit, the place and manner of use and the location and names of all other works or streams which are crossed by or connected with the said works, are fully and correctly designated thereon.

State Water Right Surveyor.

Subscribed and sworn to before me this 7th day of June, 1967.

Notary Public in and for White Pine County, Nevada.
My commission expires

BEVERLY PANATOPULOS
Notary Public — State of Nevada
White Pine County
My Commission Expires Jan. 16, 1971

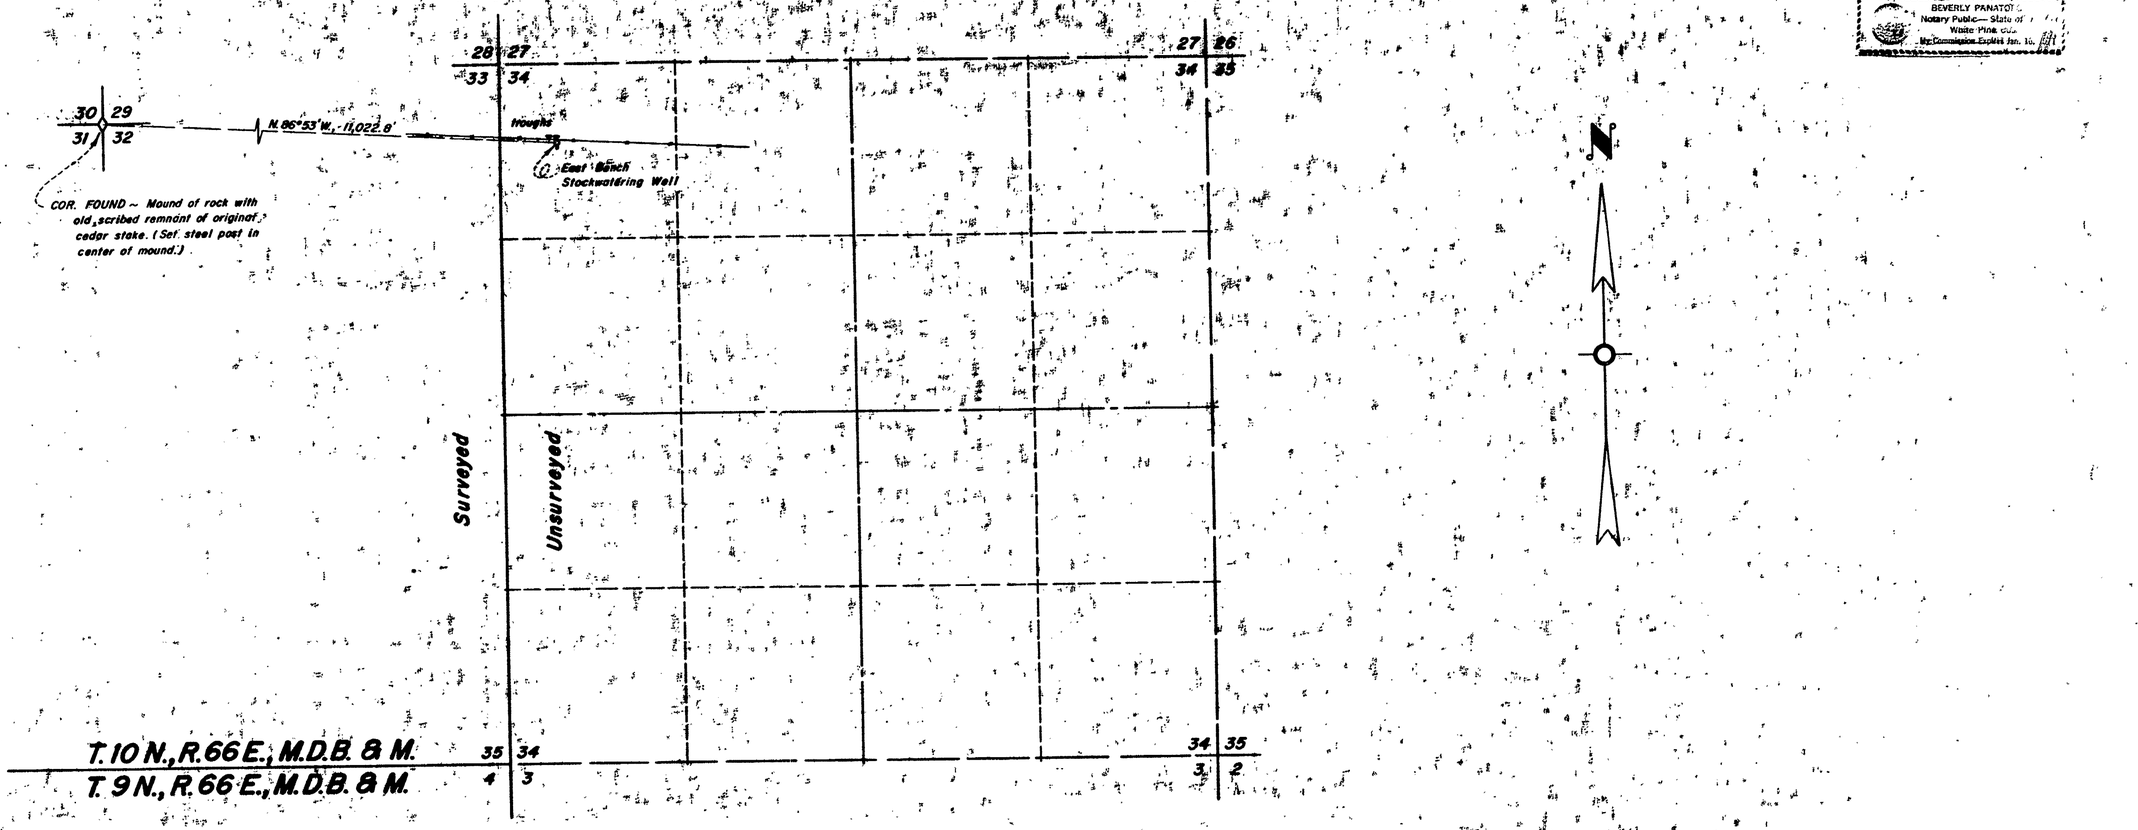

CERTIFICATE NO. 7191 ISSUED 12-9-74

FILED
June 12, 1967
State Engineer's Office

MILLARD - SPINK ASSOCIATES, INC.		
DATE / DESCRIPTION		
FIELD	DESIGN	M.S. No.
DETAIL	TRACING	FILE No.
CALC.	CHECK	
COMP.	APPROVED	

MAP TO ACCOMPANY APPLICATION TO APPROPRIATE WATER
FOR STOCKWATERING
BY DAVID A. WITTS
FROM UNDERGROUND SOURCES

CONSULTING ENGINEERS MILLARD-SPINK ASSOC., INC., LAND SURVEYORS
ELY & ELKO, NEVADA

23929