Sect. No.	Subdivision	T.	R.	Total Acres	Description Of Culture
35	SW-NE	2S	67E	12.	Abt. 6 Alm. Cult.
✓	NW-SE	✓	✓	28	Undeveloped
✓	NE-SW	✓	✓	15	Unleveled
✓	SE-SW	✓	✓	30	Abt. 6 Alm. Cult.

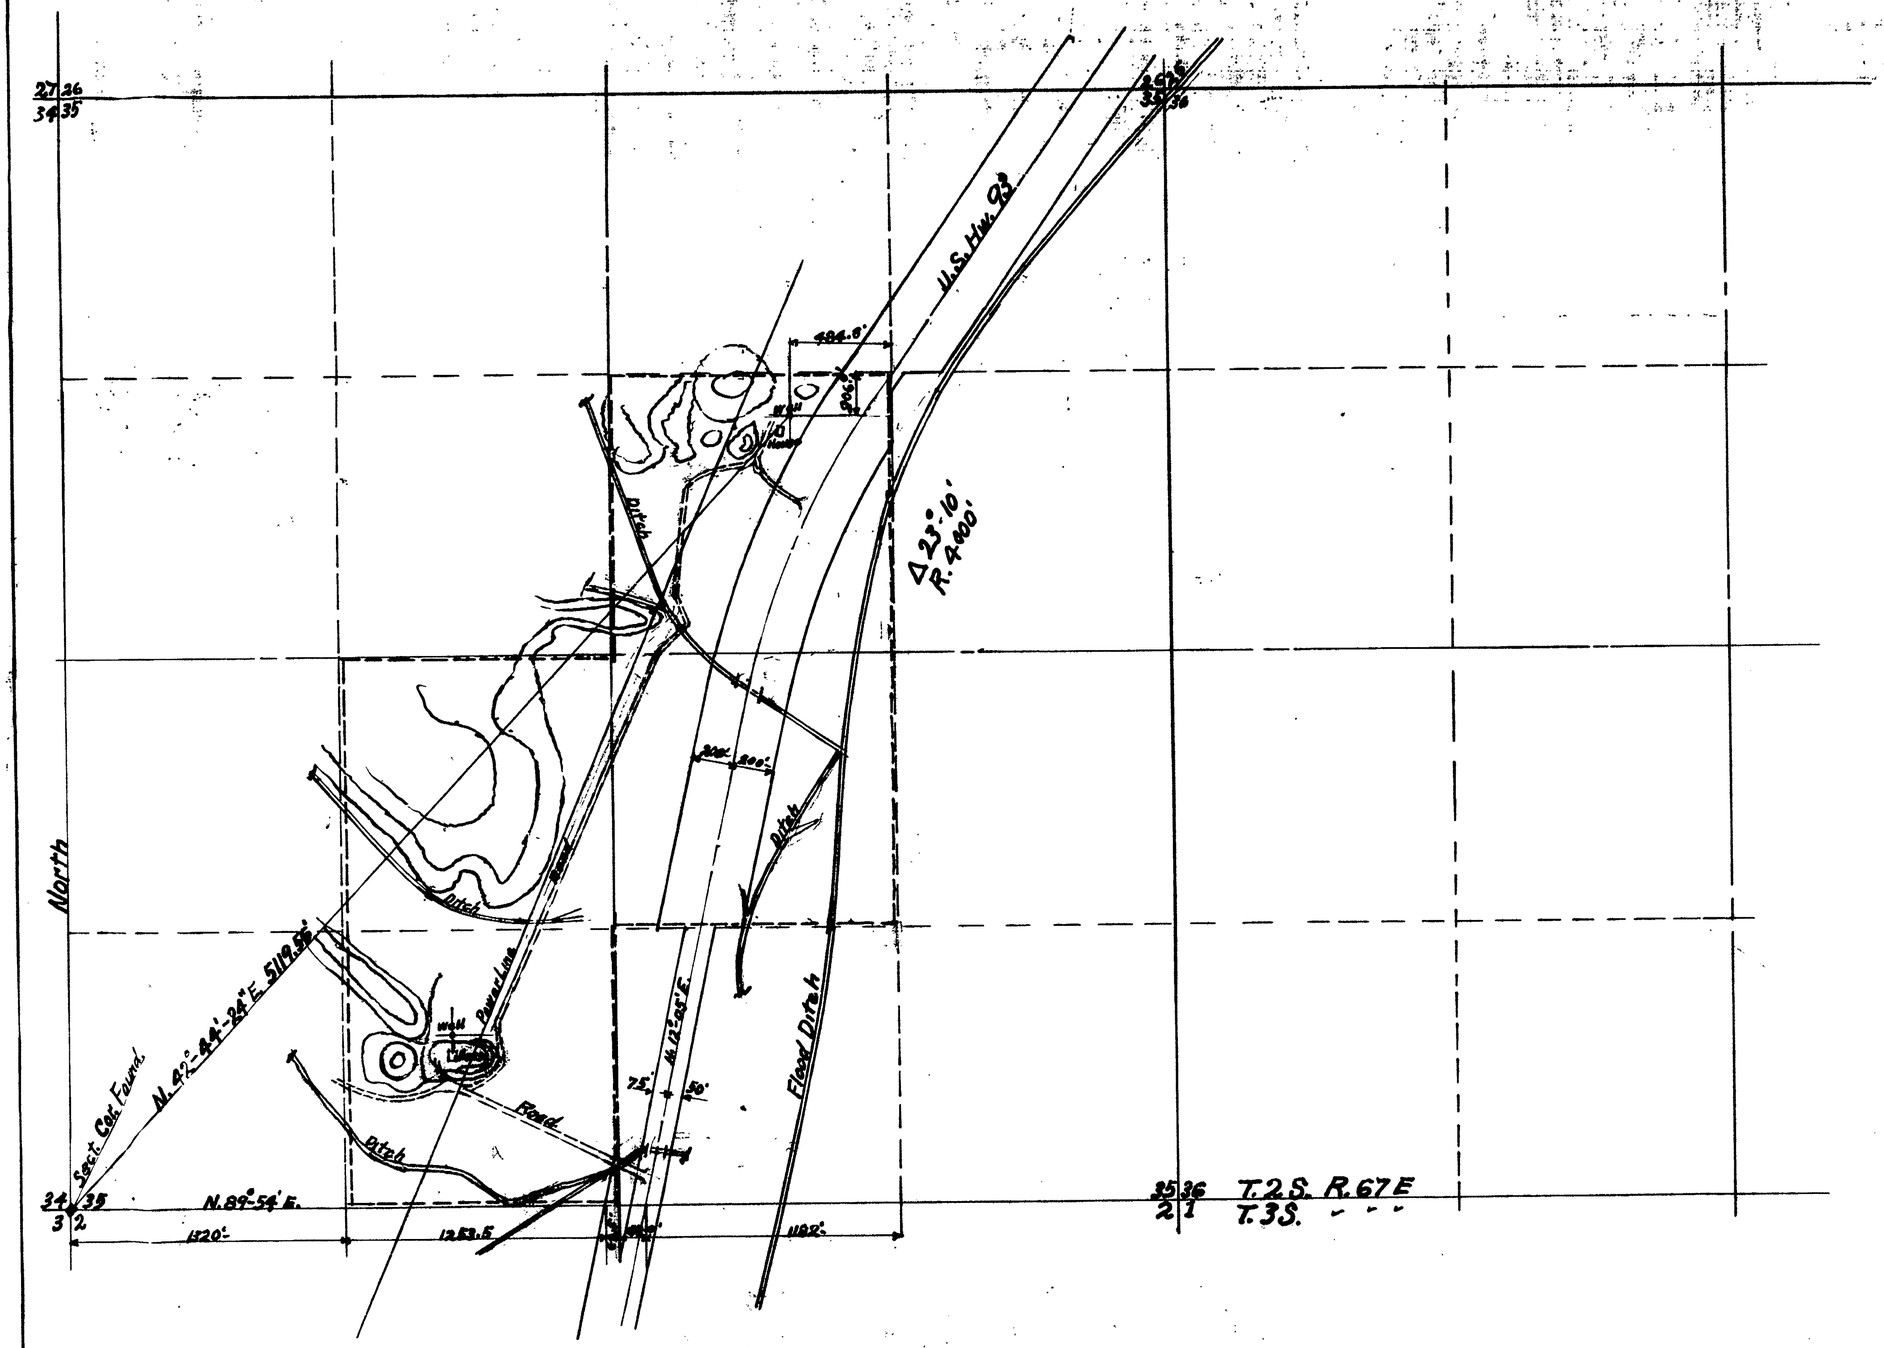

State Of Nevada } SS
County Of Lincoln

I - C. E. McGuire, Being First Duely Sworn Depose And Say That This Map Consisting Of One Sheet Has Been Correctly Drawn To The Designated Scale From Field Notes Of Surveys Made By Me Between The 15th. Day Of June 1962 & Feb. 12 1966. That It Truly & Correctly Represents The Location & Extent Of The Works Used To Divert Water From Underground Through A Well In Lincoln County By Hildred Hyde For Irrigation & Domestic Purposes, That The Point Of Diversion The Location & Name Of All Other Works Which Will Cross Or Connect With These Proposed Works And The Boundaries Of All Lands Shown By 40 Acre Subdivisions The Areas Proposed To Be Irrigated Are Fully & Correctly Designated Thereon.

C. E. McGuire
Nevada State Water Right Surveyor

Subscribed And Sworn To Before Me
This 11th Day Of June 1967
Ralph W. Fowler
Notary Public, The Peace, Tempe

Ex/ire 12-31-1970
State Of Arizona
County Of Maricopa

0 500 1000 1500

FILED
Aug. 28, 1967

MAP
TO ACCOMPANY APPLICATION
TO APPROPRIATE WATER FOR
IRRIGATION & DOMESTIC USE
By Hildred Hyde

23936