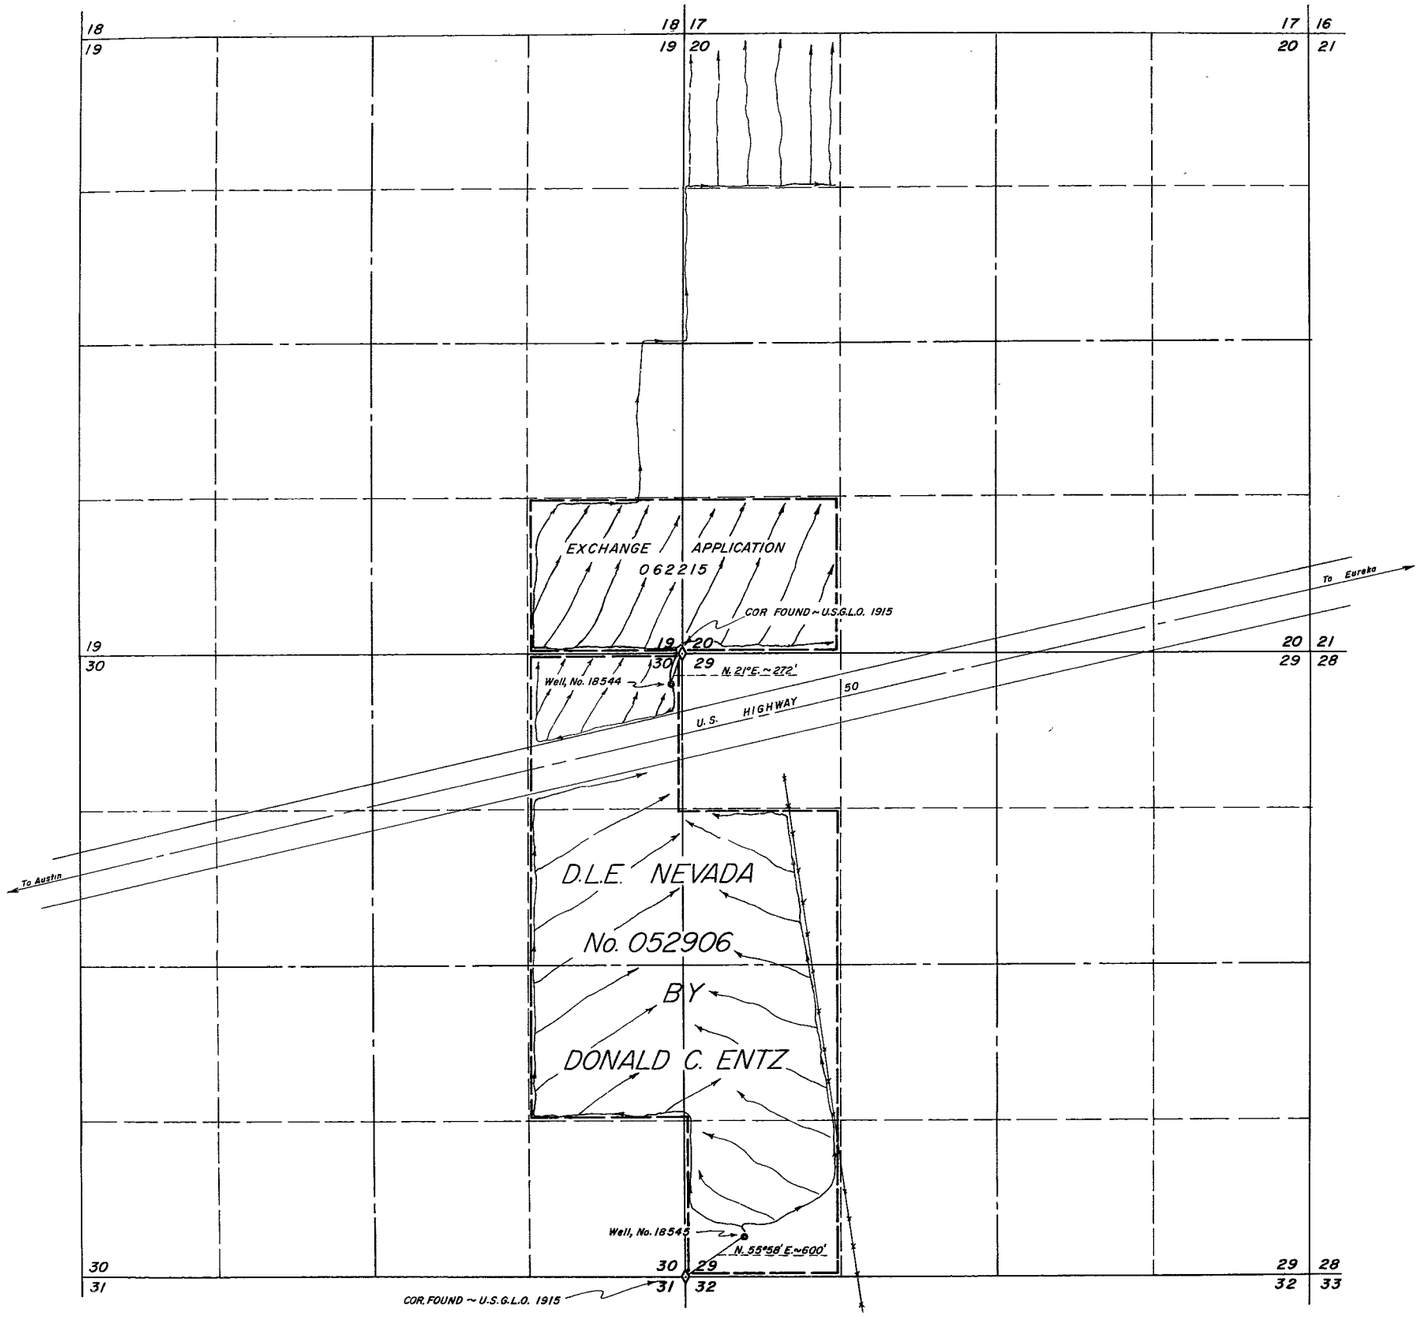

T. 19 N., R. 49 E., M.D.B.&M.

STATE OF NEVADA
County of White Pine } ss.

I, Robert W. Millard, being first duly sworn, depose and say that this map, consisting of one sheet, has been correctly drawn to the designated scale from field notes of a survey made under my supervision and direction between the 22th and 24th days of March, 1967 that it truly and correctly represents the proposed location and extent of the works used to divert water from Underground Source in Eureka County, by

DONALD C. ENTZ

for irrigation purposes. That the proposed point of diversion, the approximate location and size of the diverting channel, all reservoirs or basins, the location and names of all other works which will cross or connect with the proposed works, and the boundary of all lands, showing by 40-acre subdivisions the areas proposed to be irrigated, are fully and correctly designated thereon.

Robert W. Millard
State Water Right Surveyor

Subscribed and sworn to before me this 20th day of June, 1967

Beverly Panatopulos
Notary Public in and for White Pine County, Nevada

My commission expires

BEVERLY PANATOPULOS
Notary Public — State of Nevada
White Pine County
My Commission Expires Jan 16 1971

0 600 1200 1800 2400
Scale ~ 1" = 600'

M-S No. 3

MILLARD - SPINK ASSOCIATES, INC.

DATE	DESCRIPTION

FIELD WTB	DESIGN	DR'G. No.
DETAIL	TRACING	FILE No.
CALC.	CHECK	
COMP.	APPROVED	

MAP TO ACCOMPANY APPLICATION TO APPROPRIATE WATER

FOR IRRIGATION

BY DONALD C. ENTZ

FROM UNDERGROUND SOURCES

REGISTERED ENGINEERS MILLARD-SPINK ASSOC., INC. LAND SURVEYORS
ELY & ELKO, NEVADA

FILED
June 23, 1967
STATE ENGINEER'S OFFICE

1967 JUN 23 PM 1 27

23952 CORR 7-13-67 23951