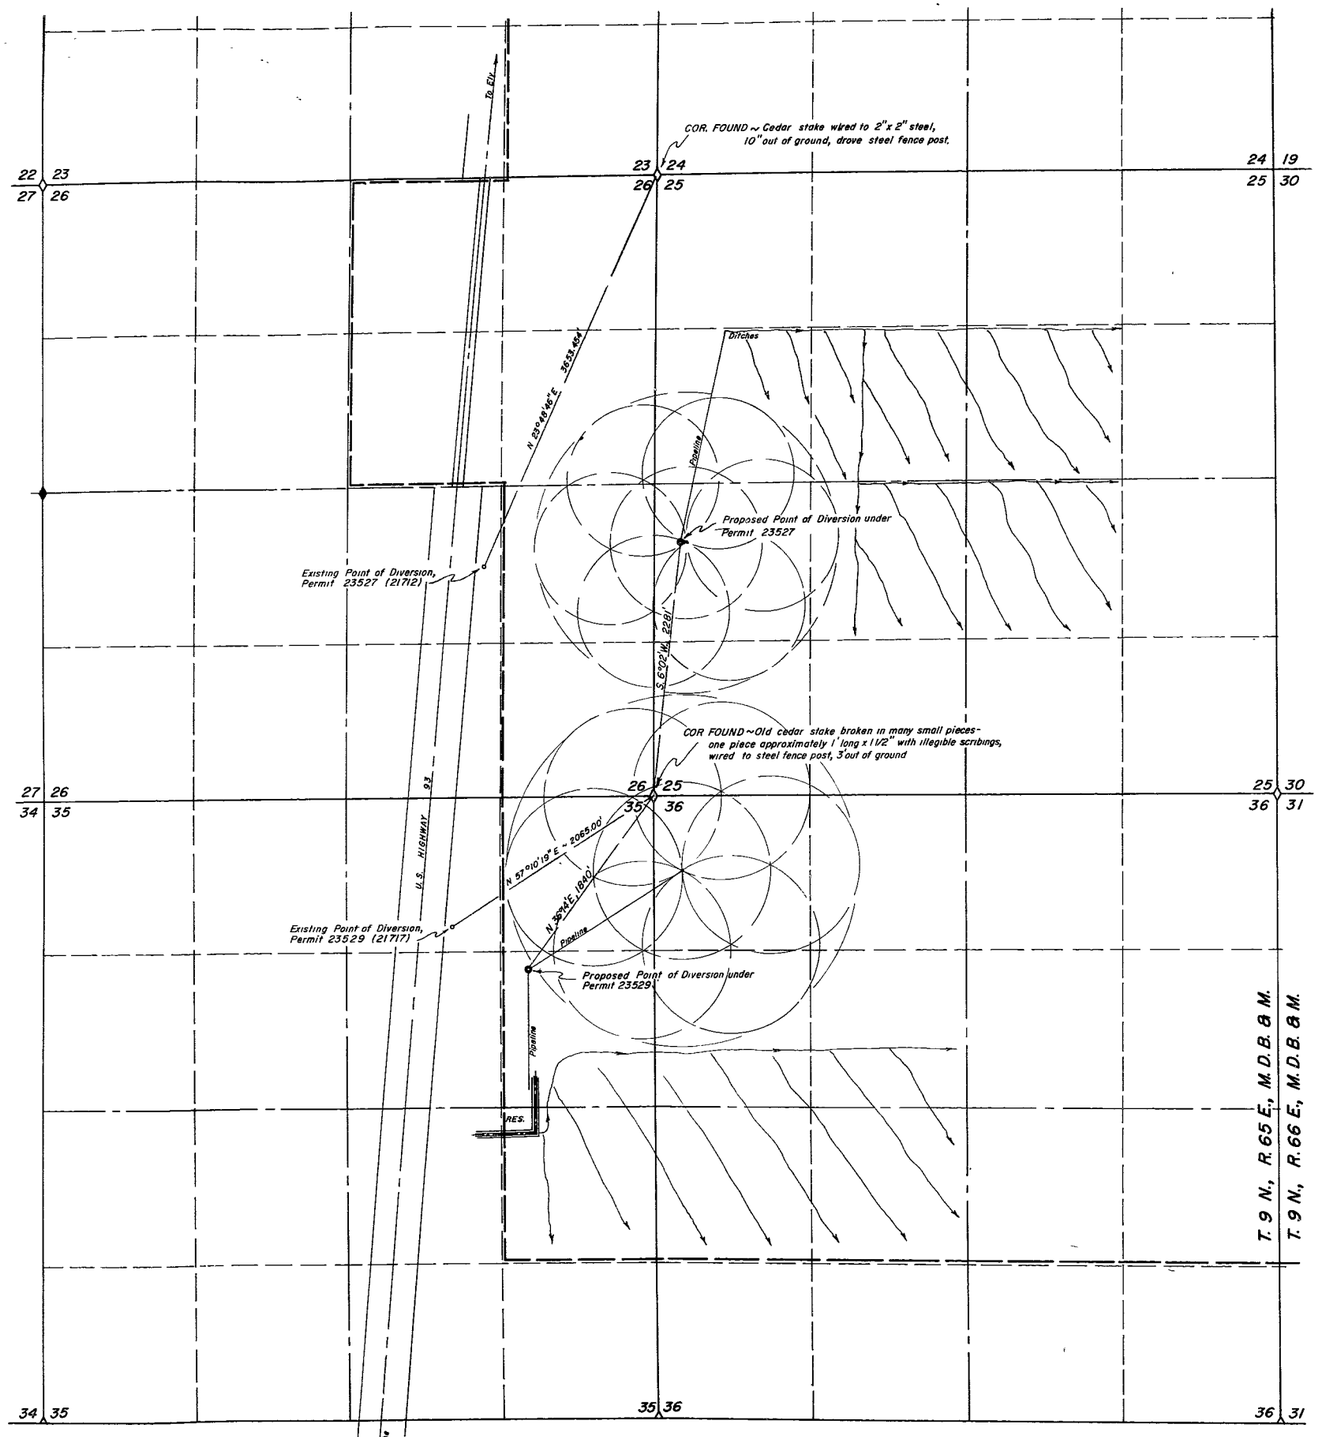

STATE OF NEVADA
County of White Pine } ss.

I, Robert W. Millard, being first duly sworn, depose and say that this map, consisting of one sheet, has been correctly drawn to the designated scale from field notes of a survey made under my supervision and direction between the 14th and 16th days of June, 1967, that it truly and correctly represents the proposed location and extent of the works used to divert water from Underground Source in Lincoln County, by DAVID A. WITTS for irrigation & domestic purposes. That the proposed point of diversion, the approximate location and size of the diverting channel, all reservoirs or basins, the location and names of all other works which will cross or connect with the proposed works, and the boundary of all lands, showing by 40-acre subdivisions the areas proposed to be irrigated, are fully and correctly designated thereon.

State Water Right Surveyor

Subscribed and sworn to before me this 20th day of June, 1967

Notary Public in and for White Pine County, Nevada

BEVERLY PANATOPOULOS
Notary Public — State of Nevada
White Pine County
My Commission Expires Mar. 18, 1971

N

0 600 1200 1800 2400
Scale ~ 1" = 600'

23959

MAP TO ACCOMPANY APPLICATION
TO CHANGE POINT OF DIVERSION, PLACE & MANNER OF USE
UNDER PERMIT No's 23527 & 23529
FOR IRRIGATION & DOMESTIC
BY DAVID A. WITTS
FROM UNDERGROUND SOURCES

REGISTERED ENGINEERS MILLARD-SPINK ASSOCIATES, INC. LAND SURVEYORS
ELY · ELKO · RENO, NEVADA

MILLARD-SPINK ASSOCIATES, INC.		
DATE	DESCRIPTION	
FIELD	DESIGN	DR'G No
DETAIL	TRACING JAZ	FILE No.
CALC.	CHECK	
COMP.	APPROVED	

FILED
June 26, 1967
STATE ENGINEER'S OFFICE

22959 Ret for corr 7-14-67 23957 File Under