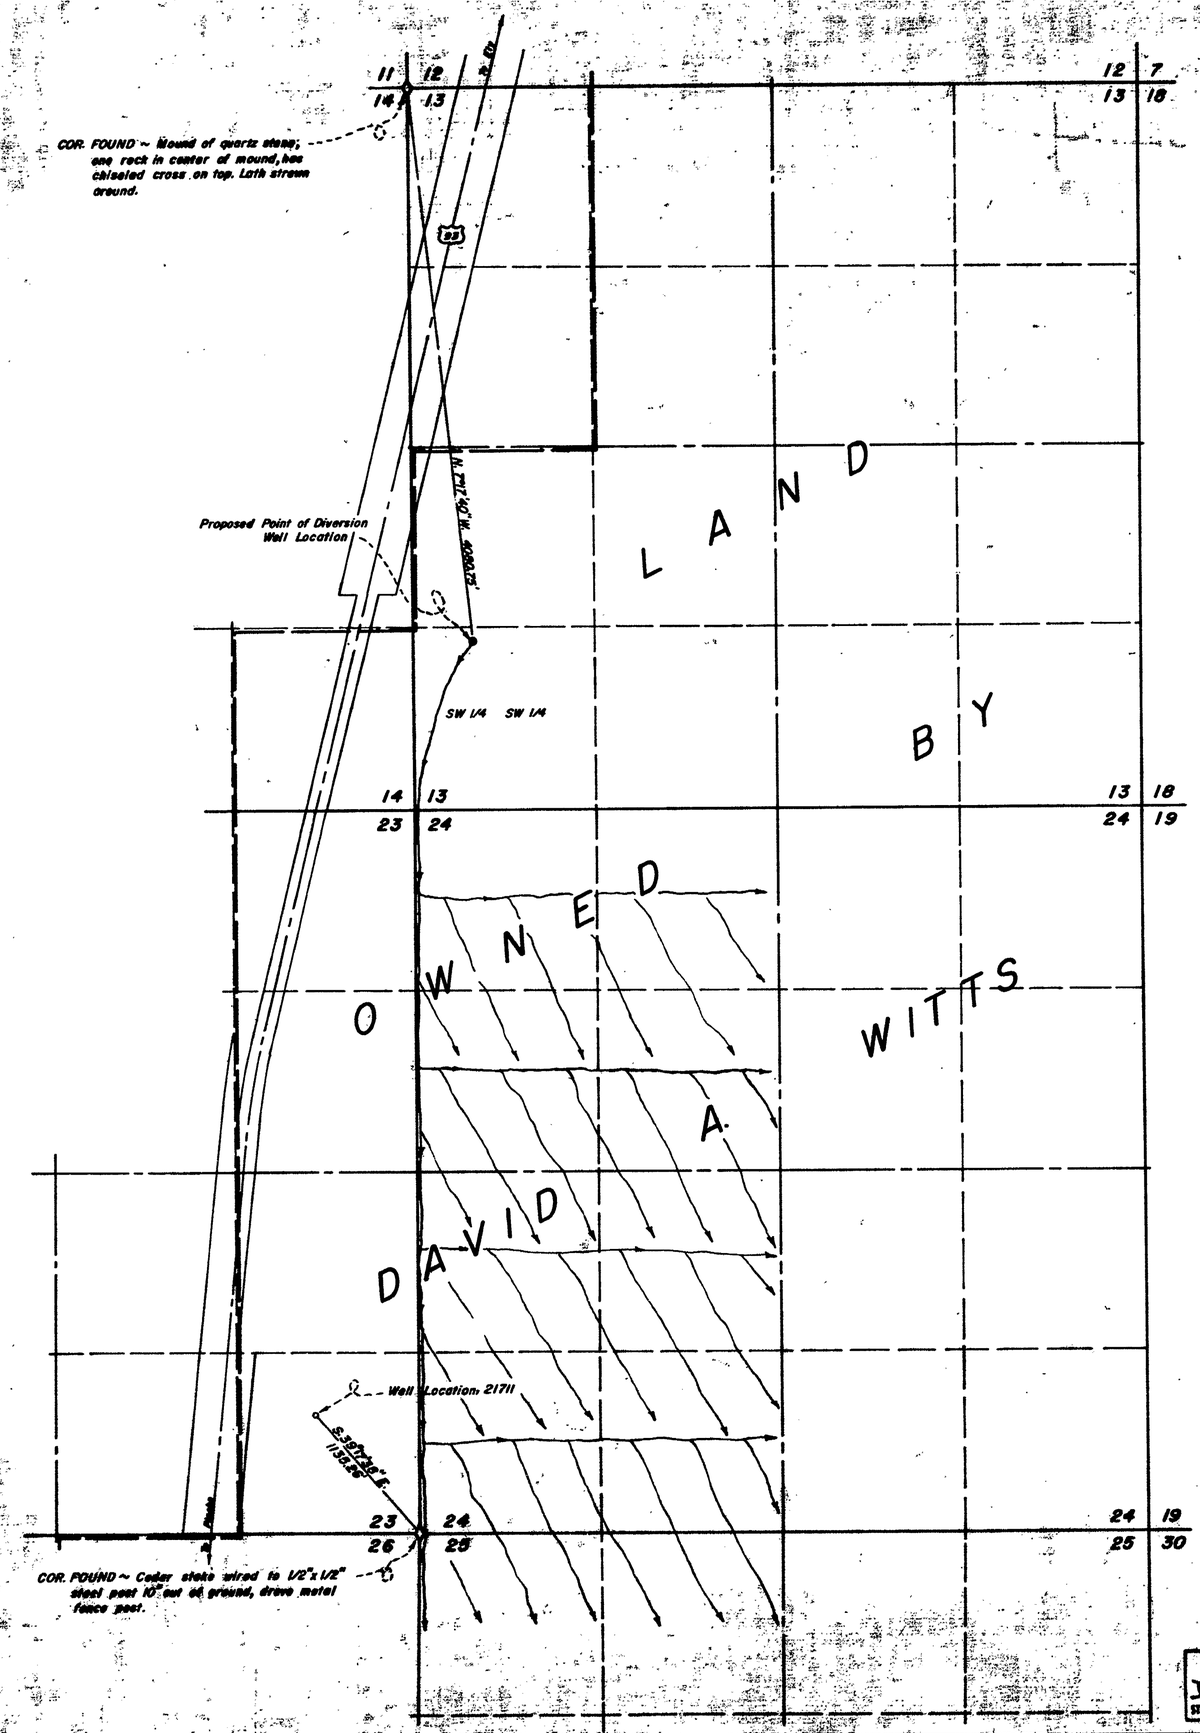

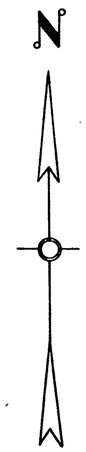

T. 9 N., R. 65 E., M.D.B. & M.

STATE OF NEVADA }
County of White Pine } ss.

I, Robert W. Millard, being first duly sworn, depose and say that this map, consisting of one sheet, has been correctly drawn to the designated scale from field notes of a survey made under my supervision and direction between the 16th and 18th days of May, 1967; that it truly and correctly represents the proposed location and extent of the works used to divert water from UNDERGROUND SOURCES in Lincoln County, by David A. Witts for irrigation & domestic purposes. That the proposed point of diversion, the approximate location and size of the diverting channel, all reservoirs or basins, the location and names of all other works which will cross or connect with the proposed works, and the boundary of all lands, showing by 40-acre subdivisions the areas proposed to be irrigated, are fully and correctly designated thereon.

Robert W. Millard
State Water Right Surveyor

Subscribed and sworn to before me this 21st day of June, 1967.

Beverly Panatopoulos
Notary Public in and for White Pine County, Nevada.

BEVERLY PANATOPOULOS
Notary Public — State of Nevada
White Pine County
My Commission Expires Jan. 16, 1971

My commission expires

0 600 1200 1800 2400
Scale ~ 1" = 600'

1967 JUN 26 PM 3:38

M-S 1

FILED
June 26, 1967
STATE ENGINEER'S OFFICE

MILLARD-SPINK ASSOCIATES, INC.

DATE	DESCRIPTION

FIELD WTR/RAS	DESIGN	DR'G. No.
DETAIL	TRACING	FILE No.
CALC.	CHECK	
COMP.	APPROVED	

MAP TO ACCOMPANY APPLICATION
TO CHANGE POINT OF DIVERSION & PLACE OF USE
UNDER PERMIT 21711
FOR IRRIGATION & DOMESTIC
BY DAVID A. WITTS
FROM UNDERGROUND SOURCES

REGISTERED ENGINEERS MILLARD-SPINK ASSOC., INC. LAND SURVEYORS
MAY 1967 ELY · ELKO · RENO

23958