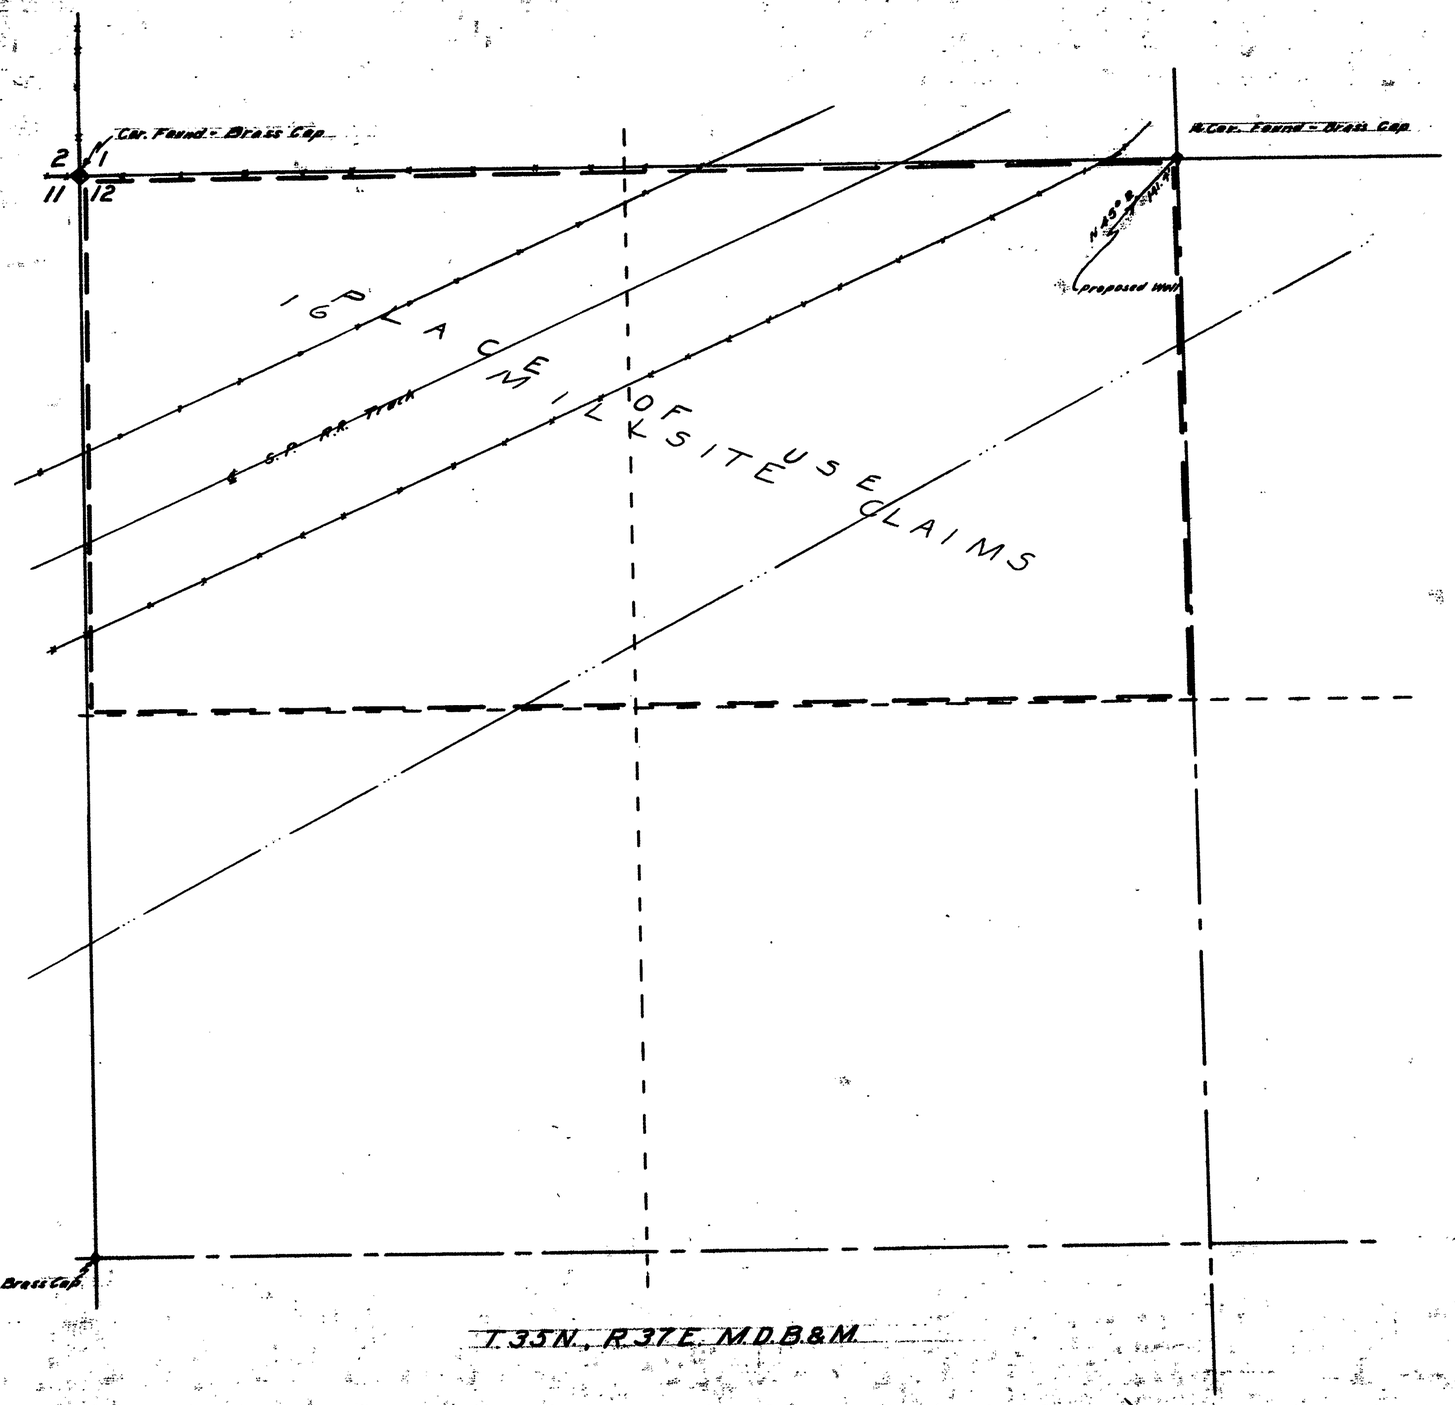

STATE or NEVADA
COUNTY or HUMBOLDT } s.s.

I, J.R. Caldwell, being first duly sworn depose and say that this map has been correctly drawn to the designated scale from field notes of a survey made by me, between the 20th and 22nd days of June, 1967, that it truly and correctly represents the proposed location and extent of the works used to divert water from an underground source in Humboldt County, by American Quicksilver Inc. for Milling and Domestic purposes. That the proposed point of diversion and return, the location of the mill, the approximate size and capacity of the diverting conduit, and the location and names of all other works or streams which are crossed by or connected with said works, are fully and correctly designated hereon.

J.R. Caldwell
State Water Right Surveyor

REGISTERED LAND SURVEYOR - STATE OF NEVADA
J. R. CALDWELL
No. 626

Subscribed and sworn to before me this 23rd day of June, 1967.

Toni Blade
Notary Public in and for Humboldt County, Nevada.

TONI BLADE
Notary Public — State of Nevada
Humboldt County
My Commission Expires Feb. 1, 1971

Scale 1" = 200'

200 0 200 400 600 800

MAP
TO ACCOMPANY APPLICATION
TO APPROPRIATE WATER

For: Milling and Domestic Purposes
By: American Quicksilver Inc.
From: An Underground Source
In: Humboldt County, Nevada

FILED
June 27, 1967
State Engineer's Office

1967 JUN 27 PM 1 04

23960