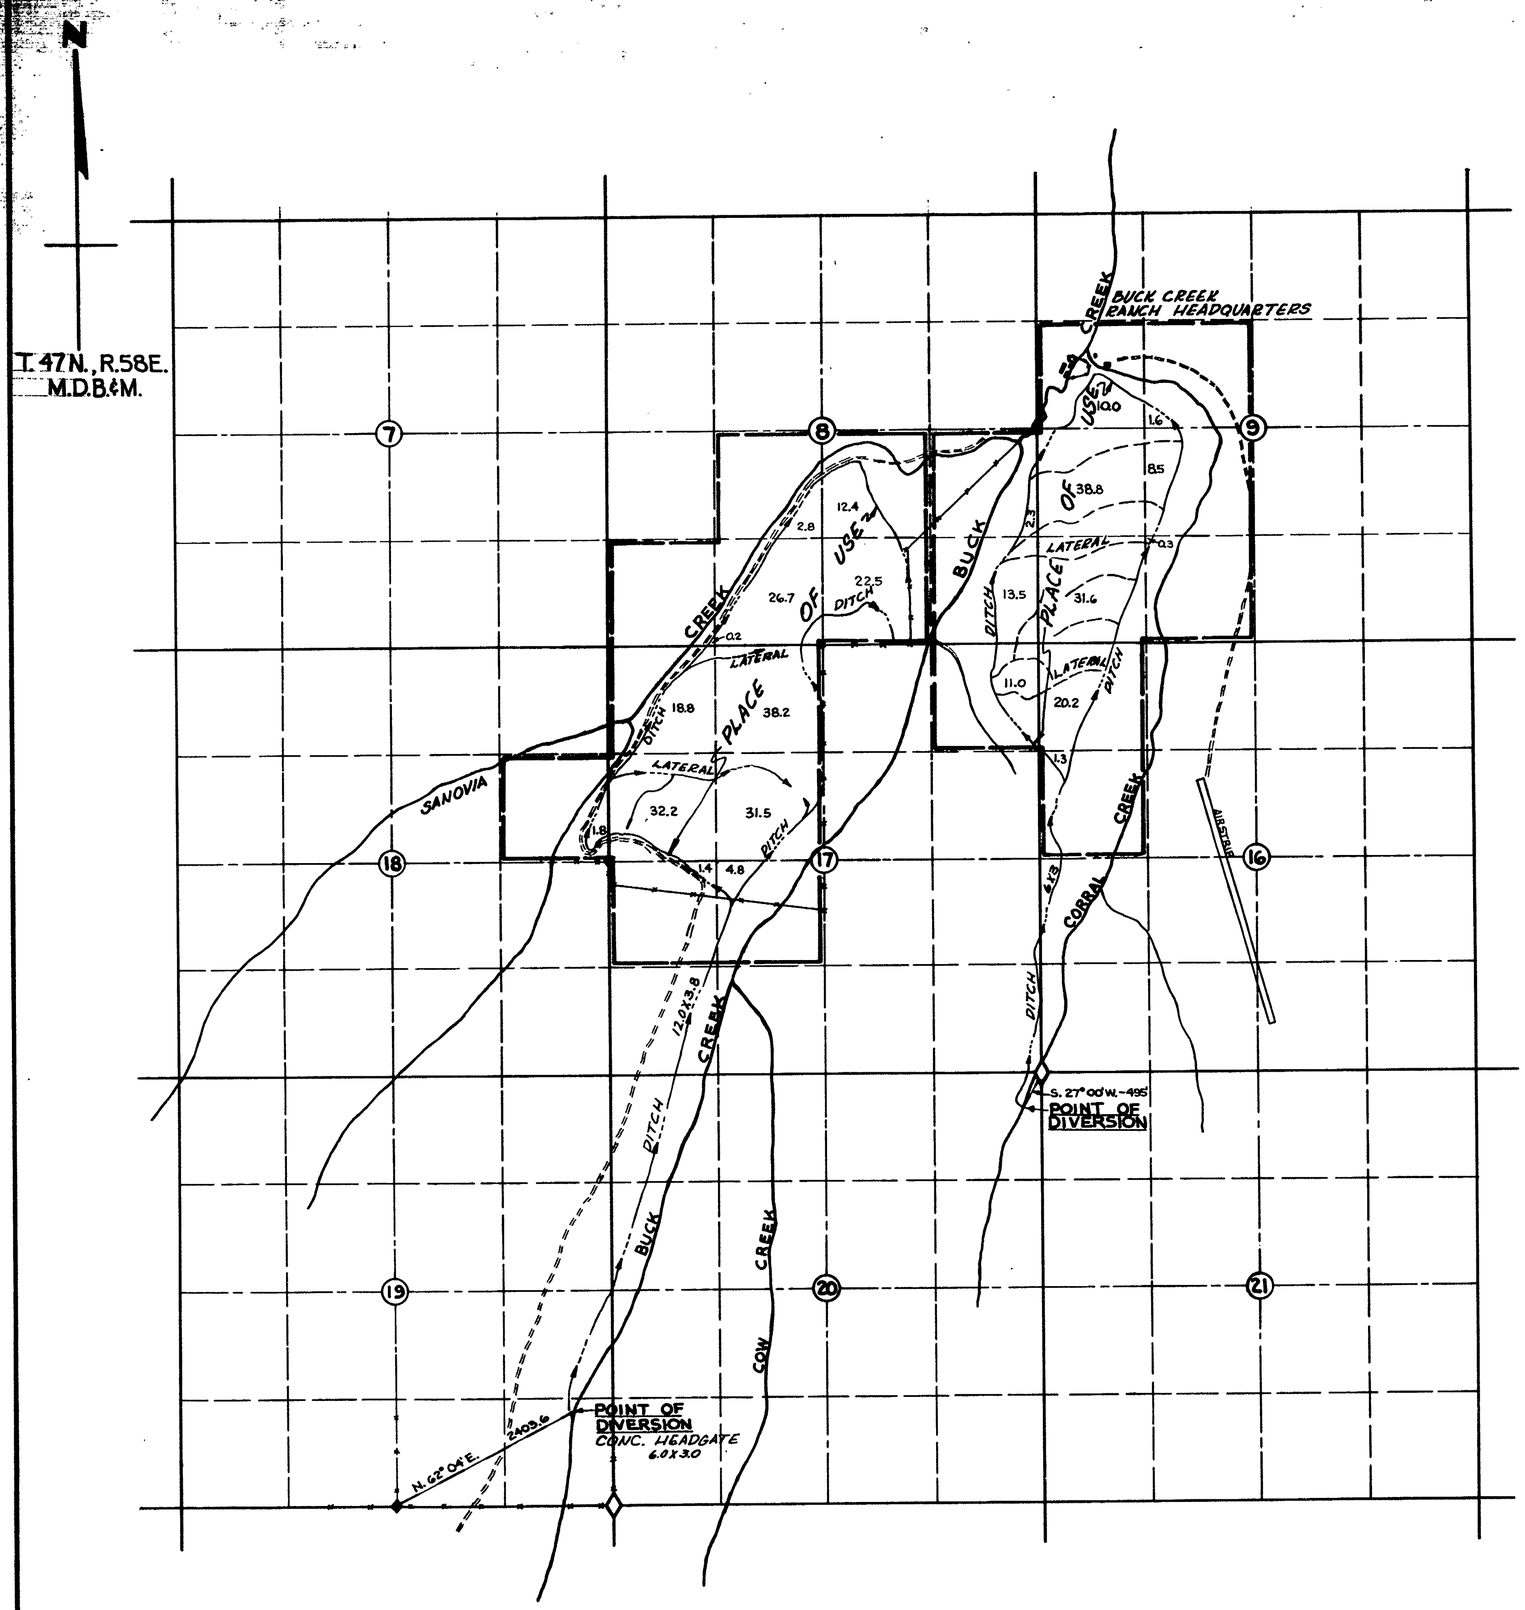

	SECTION	SUBDIVISION	TNSP	RANGE	CULTIVATED ACREAGE	DESCRIPTION OF CULTURE	DATE OF FIRST CULTURE
BUCK CREEK	8	NE SW	47N	[illegible]	2.8	SALFALFA-GRASS HAY	
	"	SW SW			0.2		
	"	SE SW			26.7		
	"	NW SE			12.4		
	"	SW SE			22.5		
	17	NW NW			18.8		
	"	NE NW			38.2		
	"	SW NW			32.2		
	"	SE NW			31.5		
	"	NW SW			1.4		
	"	NE SW			4.8		
	18	SE NE			1.8		
CORRAL CREEK	8	NE SE			2.3		
	"	SE SE			13.5		
	17	NE NE			11.0		
	9	SW NW			10.0		
	"	SE NW			1.6		
	"	NW SW			38.8		
	"	NE SW			8.5		
	"	SW SW			31.6		
	"	SE SW			0.3		
	16	NW NW			20.2		
	"	SW NW			1.3		

TOTAL ACREAGE: BUCK CREEK = 193.3

CORRAL CREEK = 139.1

332.4

STATE OF NEVADA }
COUNTY OF ELKO } S.S.

I, **MARK CHILTON**, BEING FIRST DULY SWORN, DEPOSE AND SAY THAT THIS MAP, CONSISTING OF 1 SHEET, HAS BEEN CORRECTLY DRAWN TO THE DESIGNATED SCALE FROM FIELD NOTES OF A SURVEY MADE BY ME ON THE 15TH DAY OF NOVEMBER, 1966 AND FROM AERIAL PHOTOGRAPHS TAKEN ON THAT SAME DAY; THAT IT TRULY AND CORRECTLY REPRESENTS THE PROPOSED LOCATION AND EXTENT OF THE WORKS USED TO DIVERT WATER FROM **BUCK CREEK** AND FROM **CORRAL CREEK** IN **ELKO COUNTY**, BY **BUCK CREEK RANCH, INC.** FOR **IRRIGATION PURPOSES.** THAT THE PROPOSED POINTS OF DIVERSION, THE APPROXIMATE LOCATION AND SIZE OF THE DIVERTING CHANNELS, ALL RESERVOIRS OR BASINS, THE LOCATION AND NAMES OF ALL OTHER WORKS WHICH WILL CROSS OR CONNECT WITH THE PROPOSED WORKS, AND THE BOUNDARY OF ALL LANDS, SHOWING BY 40-ACRE SUBDIVISIONS THE AREAS PROPOSED TO BE IRRIGATED, ARE FULLY AND CORRECTLY DESIGNATED THEREON.

Mark Chilton
STATE WATER RIGHTS SURVEYOR #278

SUBSCRIBED AND SWORN TO BEFORE ME
THIS 19TH DAY OF MAY, 1967.

Leora Bernabot
NOTARY PUBLIC IN AND FOR ELKO COUNTY, NEVADA

LEORA BERNABOT
Notary Public - State of Nevada
Elko County, Nevada
My Commission Expires May 2, 1970

REGISTERED PROFESSIONAL ENGINEER - STATE OF NEVADA
MARK CHILTON
LAND SURVEYOR
CIVIL
NO. 1404

0 500 1000 2000 3000 4000 5000
SCALE 1" = 1000'

CERTIFICATE No. 8196 ISSUED 12-5-73

FILED
June 2, 1967
STATE ENGINEER'S OFFICE

NO.	BY	DATE	DESCRIPTION	CHK'D	APP'D
			REVISIONS		

DRAWN BY R.H.B. | APPROVED BY MC
JOB NO. 220-001 | DATE MAY, 1967

MAP
TO ACCOMPANY APPLICATIONS TO APPROPRIATE WATER FOR
IRRIGATION
BY
BUCK CREEK RANCH, INC.
FROM BUCK CREEK AND FROM CORRAL CREEK

CHILTON ENGINEERING
WESTERN PACIFIC BLDG. ELKO, NEVADA

W-67051 | 0

23968.