SECTION	SUB-DIVISION	TOWNSHIP	RANGE	CULTIVATED ACREAGE	DESCRIPTION OF CULTURE	DATE OF FIRST CULTURE
18	SE¼ NW¼	24 N	20 E	0.2	MEADOW GRASS	
"	NE¼ SW¼	"	"	12.5	" "	
"	" "	"	"	4.8	ALFALFA	
"	NW¼ SE¼	"	"	11.2	"	
"	SW¼ SE¼	"	"	2.7	"	
"	" "	"	"	3.2	"	
"	SE¼ SW¼	"	"	13.4	"	
"	" "	"	"	10.4	MEADOW GRASS	
"	" "	"	"	0.7	ALFALFA	
"	" "	"	"	1.4	MEADOW GRASS	
19	NE¼ NW¼	24 N	20 E	6.4	" "	
"	" "	"	"	3.1	ALFALFA	
"	" "	"	"	16.3	"	
TOTAL				86.3		

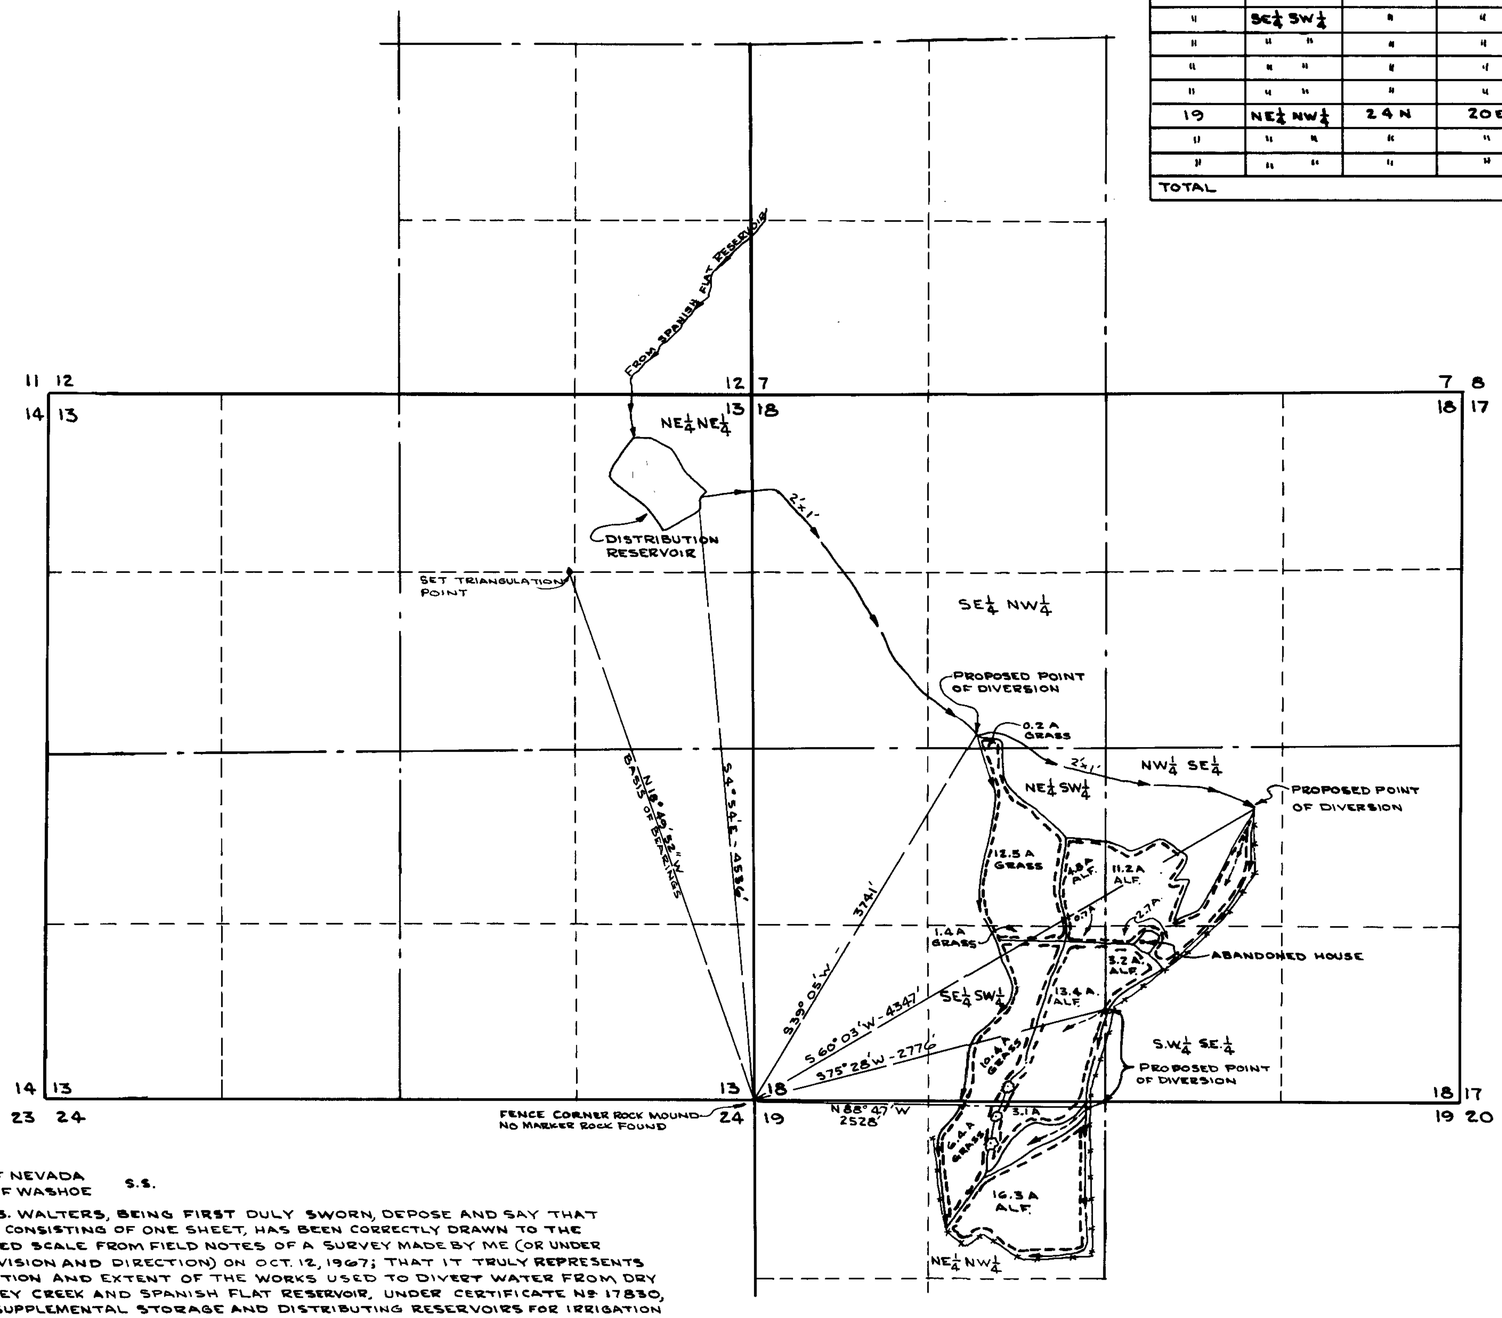

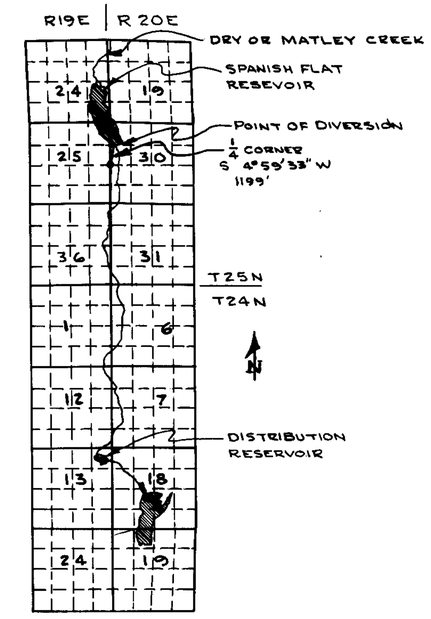

VICINITY MAP
SCALE 1"=1MILE

N

0 500 1000 2000
SCALE 1"= 600'

STATE OF NEVADA
COUNTY OF WASHOE S.S.

I, BRIEN B. WALTERS, BEING FIRST DULY SWORN, DEPOSE AND SAY THAT THIS MAP, CONSISTING OF ONE SHEET, HAS BEEN CORRECTLY DRAWN TO THE DESIGNATED SCALE FROM FIELD NOTES OF A SURVEY MADE BY ME (OR UNDER MY SUPERVISION AND DIRECTION) ON OCT. 12, 1967; THAT IT TRULY REPRESENTS THE LOCATION AND EXTENT OF THE WORKS USED TO DIVERT WATER FROM DRY OR MATLEY CREEK AND SPANISH FLAT RESERVOIR, UNDER CERTIFICATE № 17830, AND BY SUPPLEMENTAL STORAGE AND DISTRIBUTING RESERVOIRS FOR IRRIGATION PURPOSES. THAT THE EXISTING POINT OF DIVERSION, THE APPROXIMATE LOCATION AND SIZE OF THE DIVERTING CHANNEL, ALL RESERVOIRS OR BASINS, THE LOCATION AND NAMES OF ALL OTHER WORKS WHICH WILL CROSS OR CONNECT WITH THE PROPOSED WORKS, AND THE BOUNDARY OF ALL LANDS, SHOWING BY 40 ACRE SUBDIVISIONS THE AREAS PROPOSED TO BE IRRIGATED, ARE FULLY AND CORRECTLY DESIGNATED HEREON.

Brien B. Walters
STATE WATER RIGHT SURVEYOR

SUBSCRIBED AND SWORN TO BEFORE ME THIS 3rd DAY OF November, 1967

Phillip M. Stringer
NOTARY PUBLIC IN AND FOR WASHOE COUNTY, NEVADA

BASIS OF BEARINGS (EXCEPT SPANISH FLAT RESERVOIR TIE) - POLARIS SIGHTING AUGUST 30, 1967 FROM SEC. COR. 13 18 / 24 19 TO SET TRIANGULATION POINT BEARS N 18° 49' 52" W

FILED
Nov. 3, 1967

MAP
TO ACCOMPANY APPLICATION TO APPROPRIATE WATER FOR IRRIGATION BY
W. DALTON LA RUE SR. & JUANITA S. LA RUE
FROM
DRY OR MATLEY CREEK
WASHOE COUNTY, NEVADA

24 13 24002