SECTION	SUBDIVISION	TNSP	RANGE	CULTIVATED ACREAGE	DESCRIPTION OF CULTURE	DATE OF FIRST CULTURE
34	SE SW	45N	53E	0.9	MEADOW HAY	
"	SW SE	"	"	7.0	"	
"	SE SE	"	"	2.2	"	
3	NE NE	44N	"	1.9	"	
"	NW NE	"	"	0.2		

TOTAL 12.2

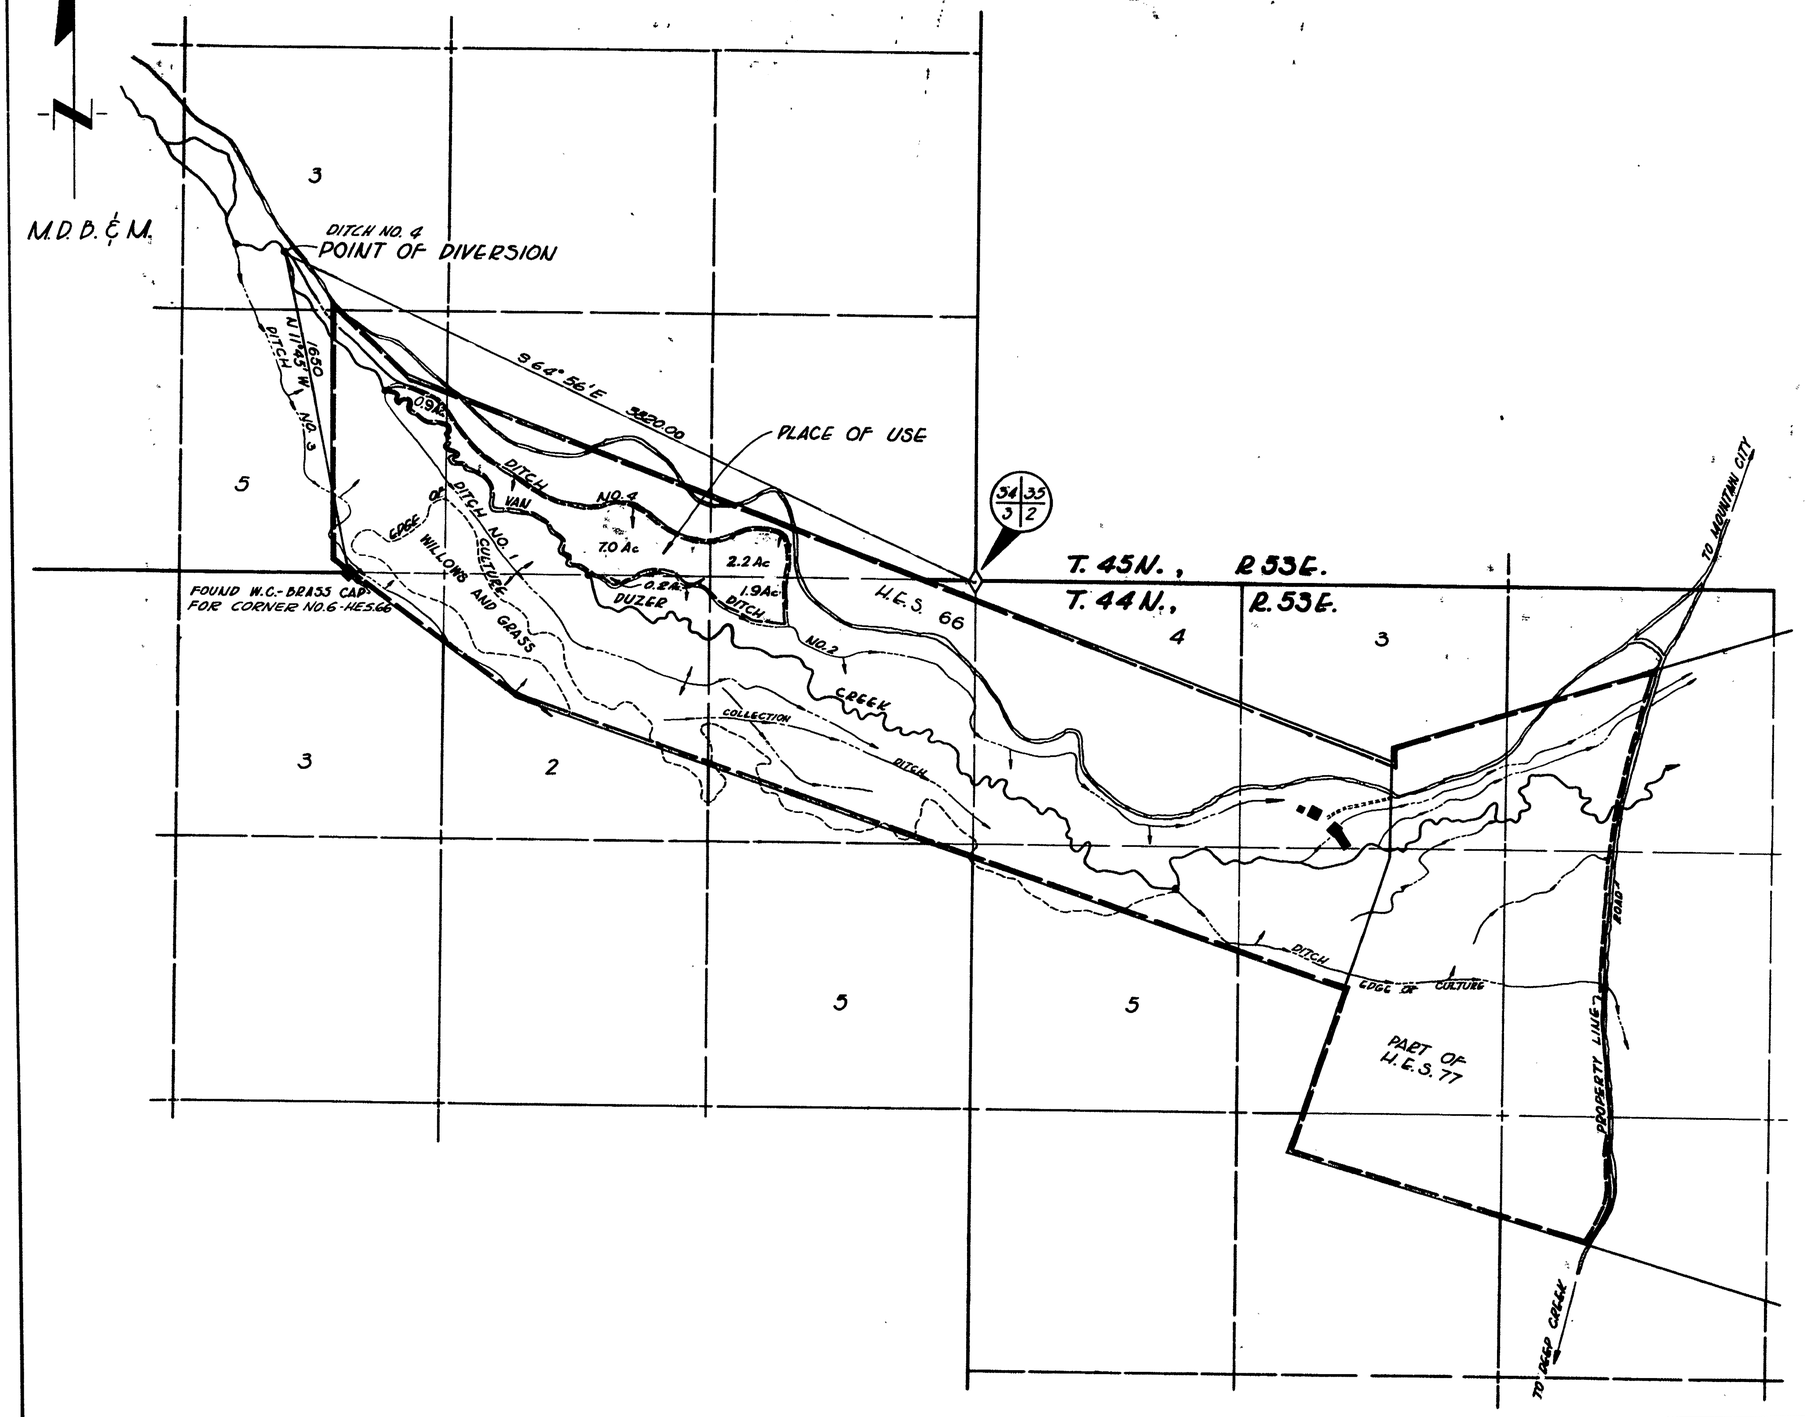

NOTE: PLACE OF USE SHOWN BY SHADED AREA.

STATE OF NEVADA }
COUNTY OF ELKO } S.S.

I, MARK CHILTON, BEING FIRST DULY SWORN, DEPOSE AND SAY THAT THIS MAP, CONSISTING OF 1 SHEET HAS BEEN CORRECTLY DRAWN TO THE DESIGNATED SCALE FROM FIELD NOTES OF A SURVEY MADE UNDER MY SUPERVISION AND DIRECTION, ON THE 27th AND 28th DAYS OF FEBRUARY, 1967 AND FROM AERIAL PHOTOGRAPHS TAKEN THE 11th DAY OF MAY, 1967; THAT IT TRULY AND CORRECTLY REPRESENTS THE PROPOSED LOCATION AND EXTENT OF THE WORKS USED TO DIVERT WATER FROM VAN DUZER CREEK IN ELKO COUNTY, BY JOSEPHINE J. WILLIAMS AND HENRY B. JARVIS FOR IRRIGATION PURPOSES. THAT THE PROPOSED POINT OF DIVERSION, THE APPROXIMATE LOCATION AND SIZE OF THE DIVERTING CHANNEL, ALL RESERVOIRS OR BASINS, THE LOCATION AND NAMES OF ALL OTHER WORKS WHICH WILL CROSS OR CONNECT WITH THE PROPOSED WORKS, AND THE BOUNDARY OF ALL LANDS, SHOWING BY 40-ACRE SUBDIVISIONS THE AREAS PROPOSED TO BE IRRIGATED, ARE FULLY AND CORRECTLY DESIGNATED THEREON.

Mark Chilton
STATE WATER RIGHT SURVEYOR
NUMBER 278.

REGISTERED PROFESSIONAL ENGINEER - STATE OF NEVADA
MARK CHILTON
LAND SURVEYOR
CIVIL
NO. 1404

SUBSCRIBED AND SWORN TO BEFORE ME THIS 22nd DAY OF MAY, 1967

Leora Bernadot
NOTARY PUBLIC IN AND FOR ELKO COUNTY, NEVADA.

LEORA BERNADOT
Notary Public - State of Nevada
Elko County, Nevada
My Commission Expires May 2, 1970

0 500 1000 1500 2000
SCALE 1" = 400'

FILED
July 26, 1967
STATE ENGINEER'S OFFICE

NO.	BY	DATE	DESCRIPTION	CHK'D	APP'D
			REVISIONS		

DRAWN BY J.W.Z. | APPROVED BY M.C.
JOB NO. 236-001 | DATE JUNE, 1967

MAP
TO ACCOMPANY APPLICATION TO APPROPRIATE WATER FOR
IRRIGATION
BY
JOSEPHINE J. WILLIAMS & HENRY B. JARVIS
FROM VAN DUZER CREEK

CHILTON ENGINEERING
WESTERN PACIFIC BLDG. ELKO, NEVADA

W67055 | 0

24016