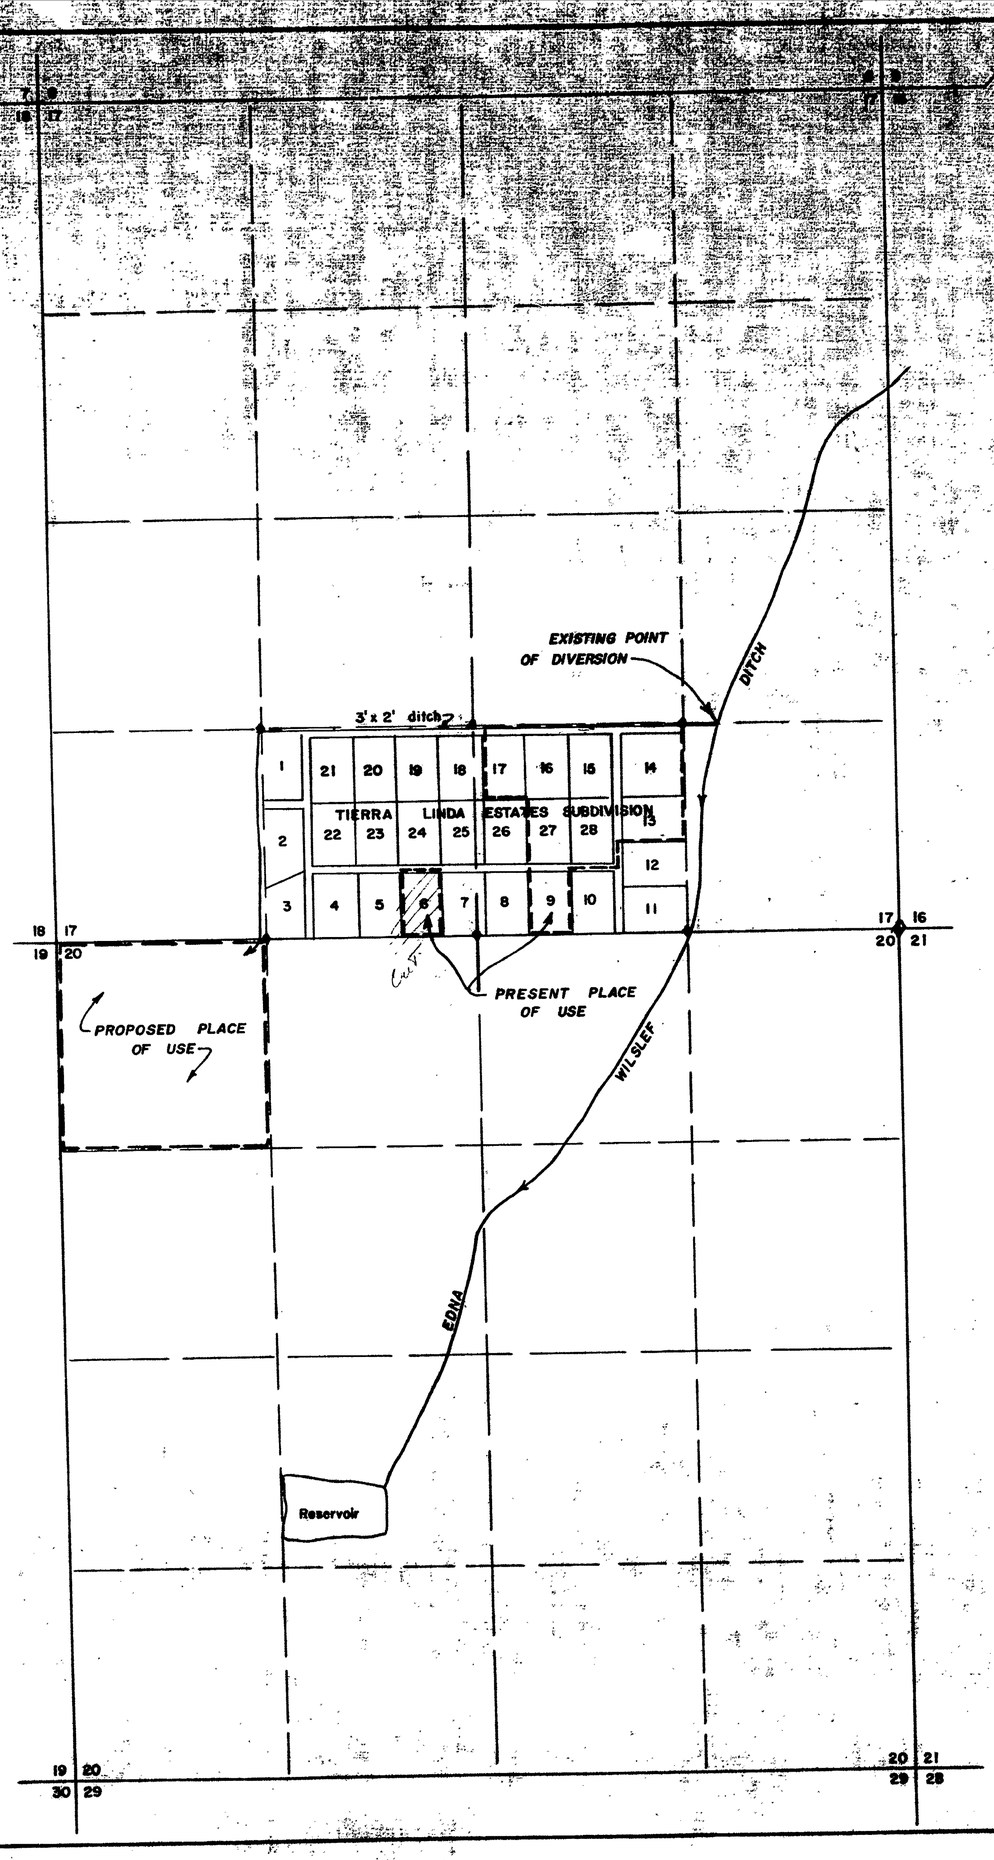

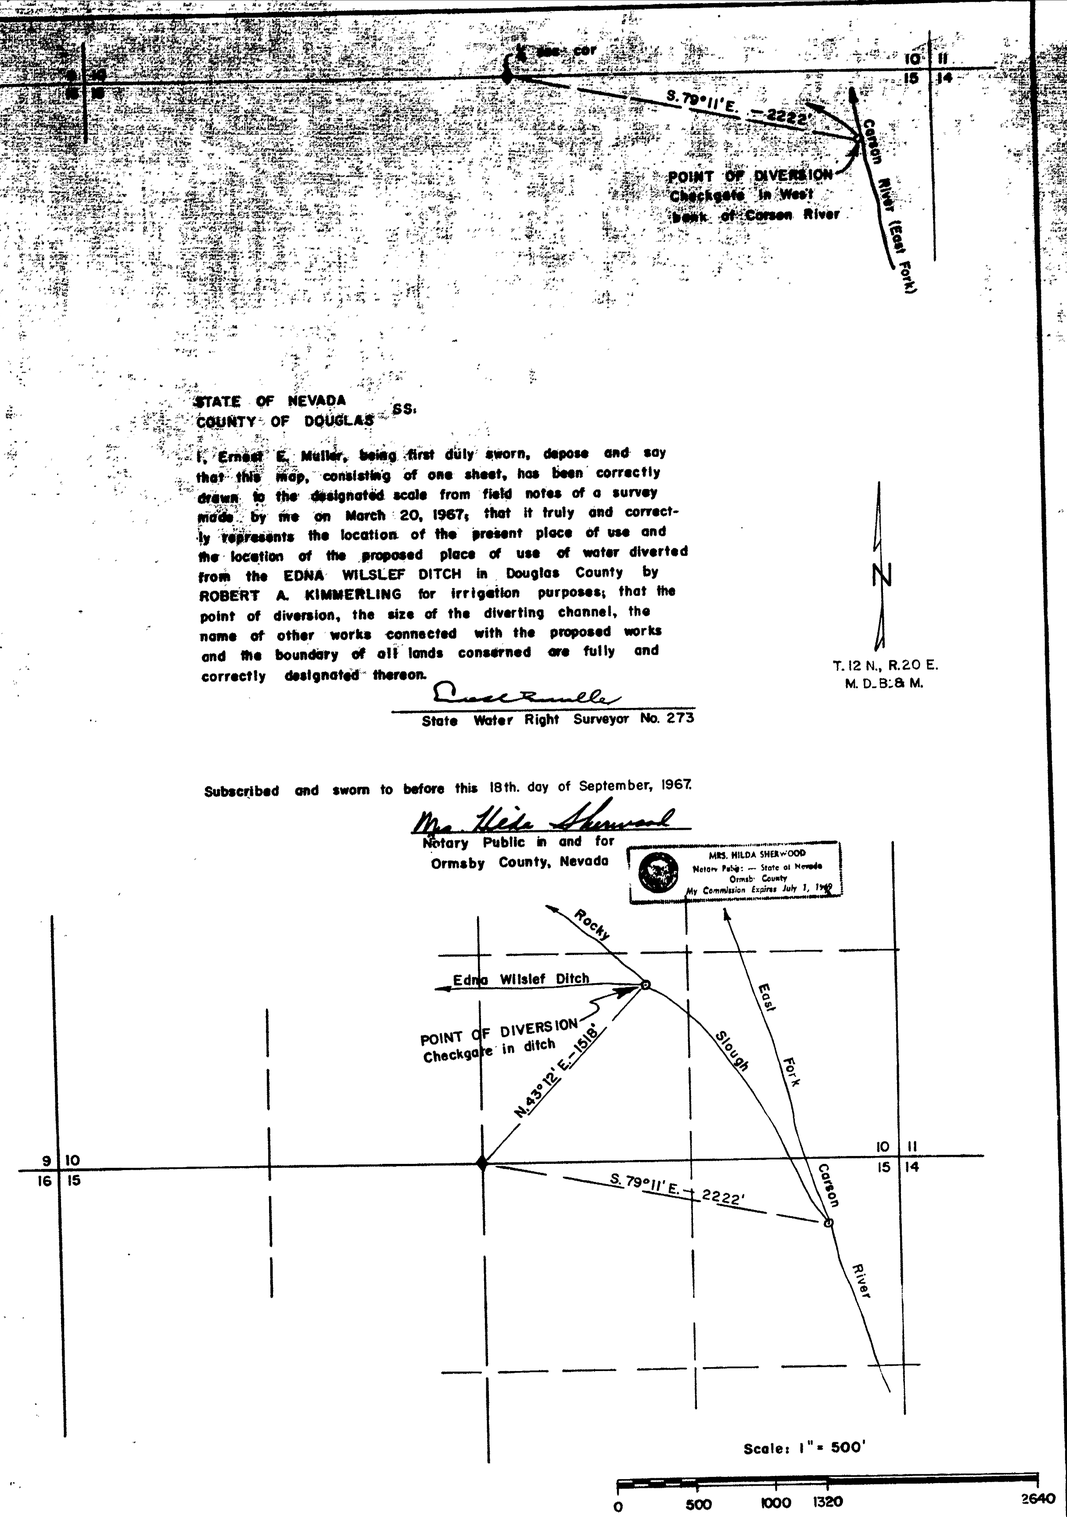

STATE OF NEVADA
COUNTY OF DOUGLAS SS.

I, Ernest E. Muller, being first duly sworn, depose and say that this map, consisting of one sheet, has been correctly drawn to the designated scale from field notes of a survey made by me on March 20, 1967; that it truly and correctly represents the location of the present place of use and the location of the proposed place of use of water diverted from the EDNA WILSLEF DITCH in Douglas County by ROBERT A. KIMMERLING for irrigation purposes; that the point of diversion, the size of the diverting channel, the name of other works connected with the proposed works and the boundary of all lands conserned are fully and correctly designated thereon.

State Water Right Surveyor No. 273

Subscribed and sworn to before this 18th. day of September, 1967.

Mrs. Hilda Sherwood
Notary Public in and for
Ormsby County, Nevada

MRS. HILDA SHERWOOD
Notary Public — State of Nevada
Ormsby County
My Commission Expires July 1, 1969

T. 12 N., R. 20 E.
M. D. B. & M.

FILED
Sept. 18, 1967
STATE ENGINEER'S OFFICE

MAP
TO ACCOMPANY APPLICATION TO
CHANGE THE PLACE OF USE
AND POINT OF DIVERSION
BY ROBERT A. KIMMERLING
FOR IRRIGATION PURPOSES
FROM THE EDNA WILSLEF DITCH

24020