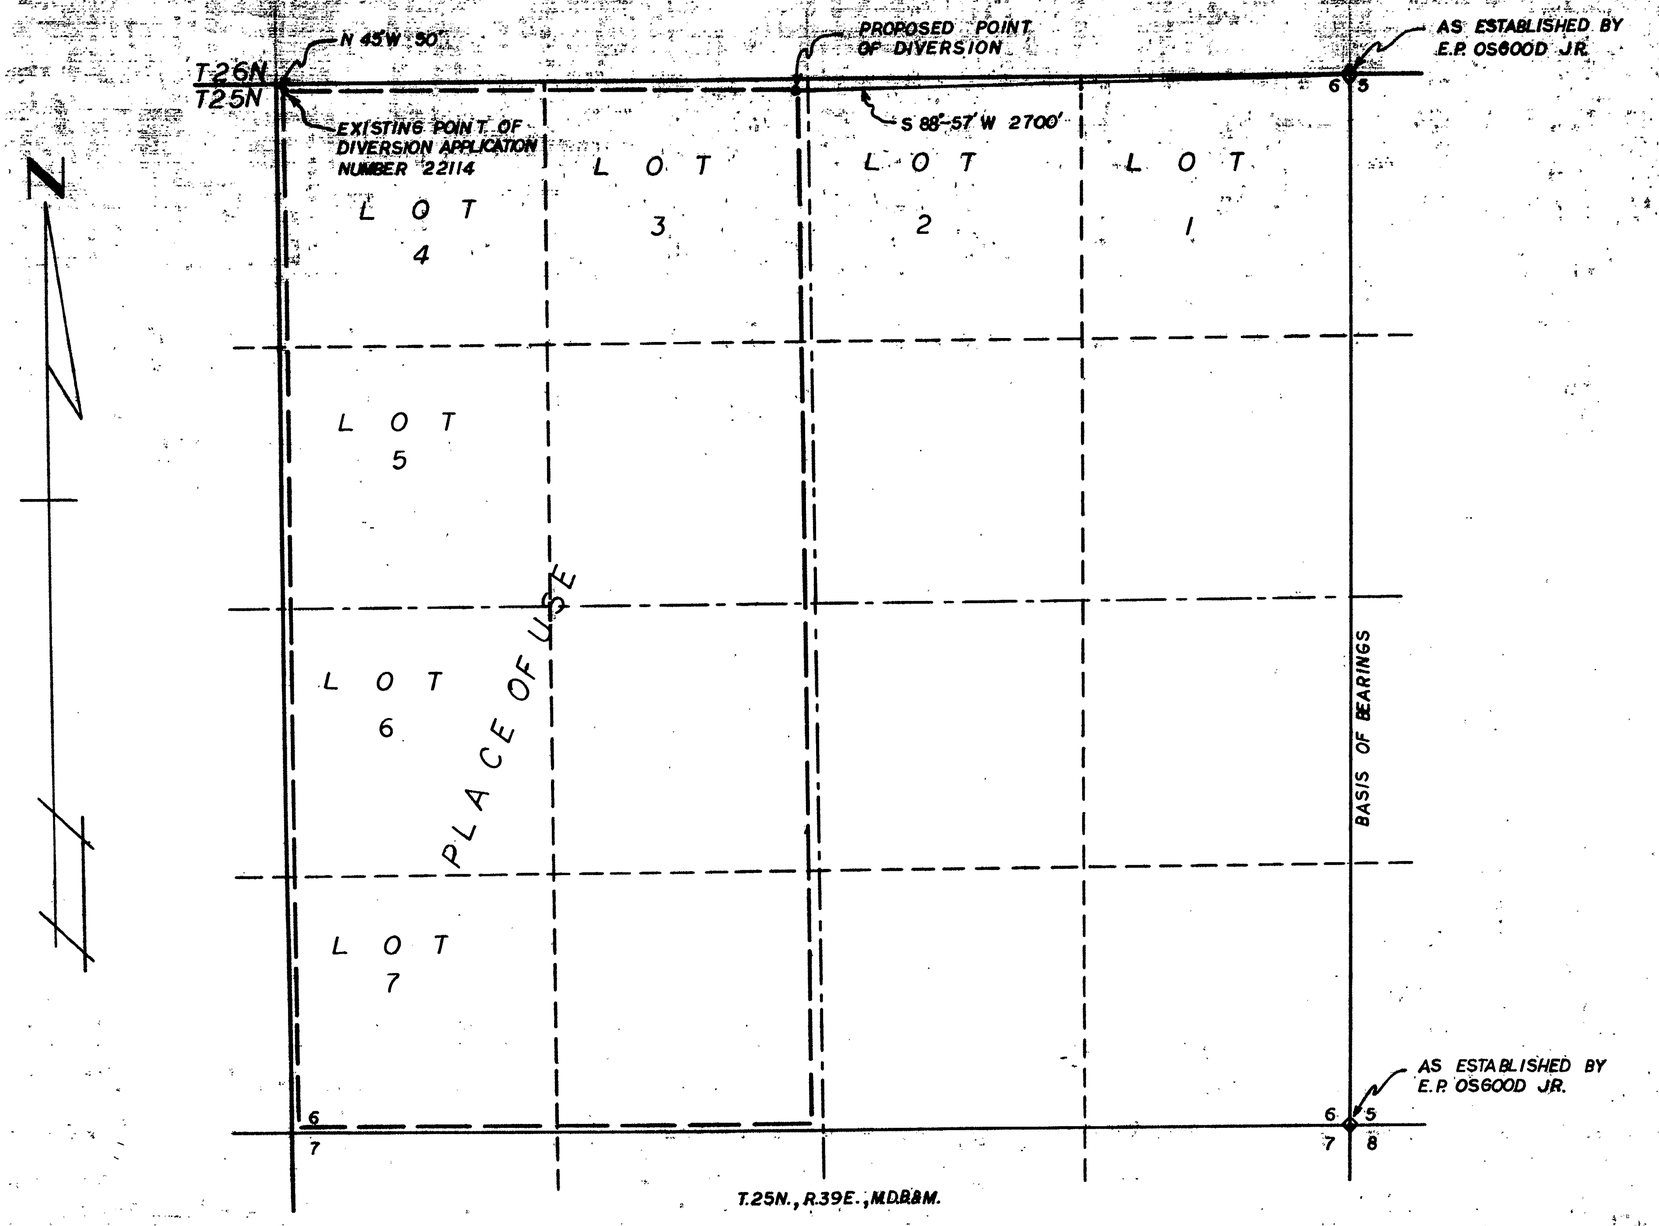

STATE OF NEVADA }
COUNTY OF HUMBOLDT } SS

I, J.R. CALDWELL, BEING FIRST DULY SWORN, DEPOSE AND SAY THAT THIS MAP HAS BEEN CORRECTLY DRAWN TO THE DESIGNATED SCALE FROM FIELD NOTES OF A SURVEY MADE BY ME ON THE 24TH DAY OF JULY, 1967, THAT IT TRULY AND CORRECTLY REPRESENTS THE PROPOSED LOCATION AND EXTENT OF THE WORKS USED TO DIVERT WATER FROM UNDERGROUND SOURCE IN PERSHING COUNTY, BY HERBERT B. JACKSON FOR IRRIGATION AND DOMESTIC PURPOSES; THAT THE PROPOSED POINT OF DIVERSION, THE APPROXIMATE LOCATION AND SIZE OF THE DIVERTING CHANNEL, ALL RESEVOIRS OR BASINS, THE LOCATION AND NAMES OF ALL OTHER WORKS WHICH WILL CROSS OR CONNECT WITH THE PROPOSED WORKS, AND THE BOUNDARY OF ALL LANDS, SHOWING BY 40-ACRE SUBDIVISIONS THE AREAS PROPOSED TO BE IRRIGATED, ARE FULLY AND CORRECTLY THEREON.

J. R. Caldwell
STATE WATER RIGHT SURVEYOR

SUBSCRIBED AND SWORN TO BEFORE ME THIS 26TH DAY OF JULY, 1967

Toni Blade
NOTARY PUBLIC IN AND FOR HUMBOLDT COUNTY, NEVADA

TONI BLADE
Notary Public — State of Nevada
Humboldt County
My Commission Expires Feb. 1, 1971

SCALE 1"=400'

400 0 400 800 1200 1600

FILED
Aug. 1, 1967
STATE ENGINEER'S OFFICE

MAP
TO ACCOMPANY APPLICATION FOR CHANGE OF POINT OF DIVERSION UNDER APPLICATION NO. 22114

BY: HERBERT B. JACKSON

FROM: UNDERGROUND SOURCES

IN: PERSHING COUNTY, NEVADA

24025