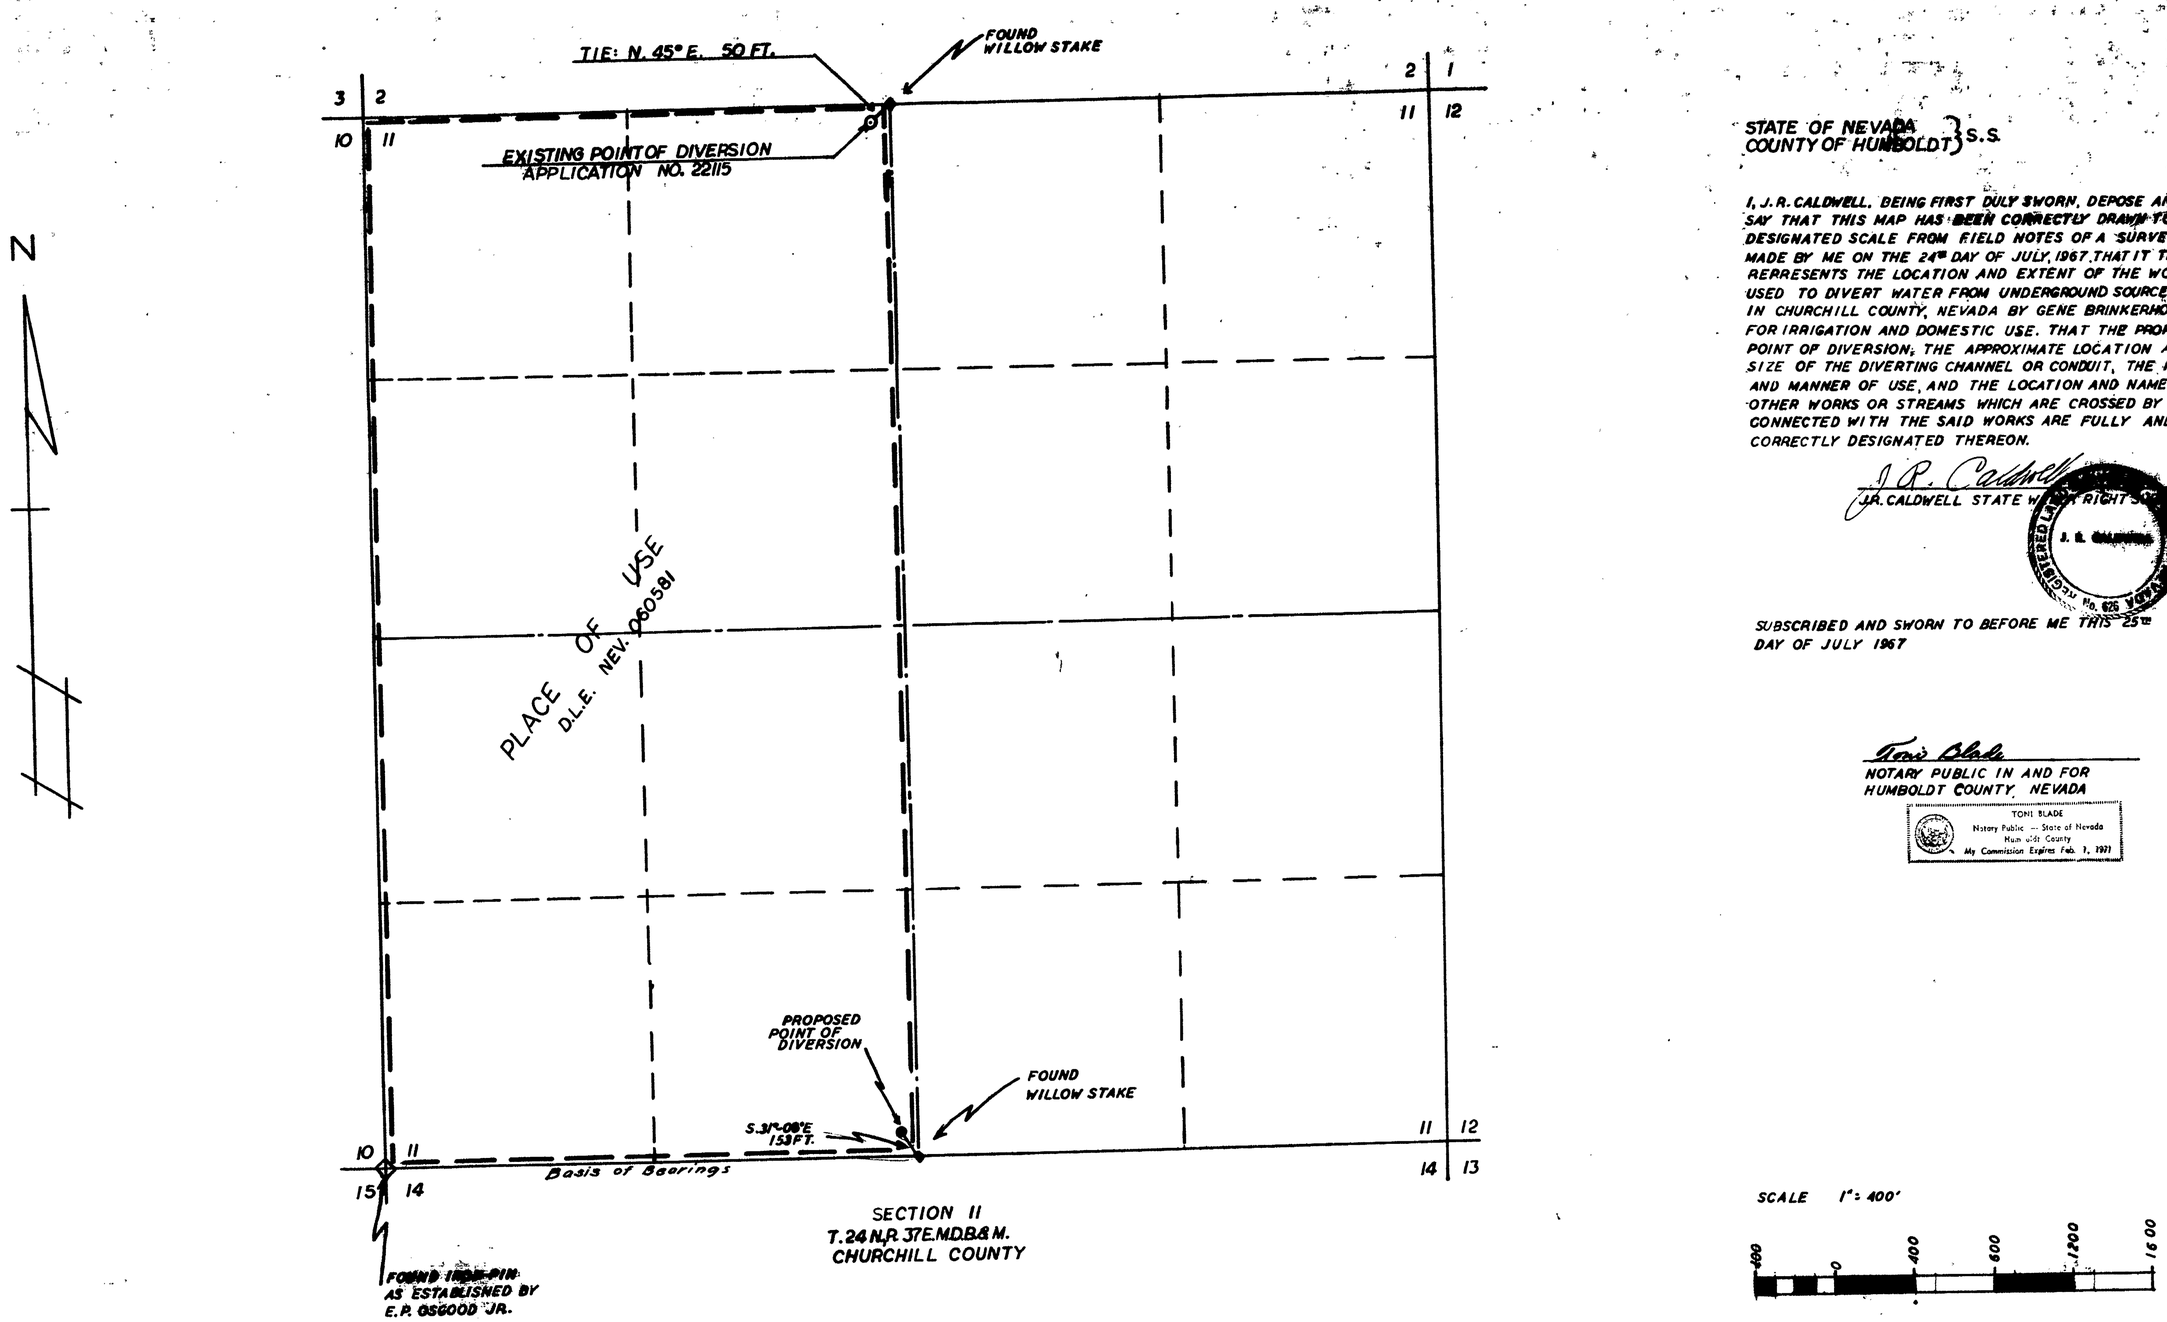


STATE OF NEVADA
COUNTY OF HUMBOLDT } S.S.

I, J. R. CALDWELL, BEING FIRST DULY SWORN, DEPOSE AND SAY THAT THIS MAP HAS BEEN CORRECTLY DRAWN TO THE DESIGNATED SCALE FROM FIELD NOTES OF A SURVEY MADE BY ME ON THE 24TH DAY OF JULY, 1967. THAT IT TRULY REPRESENTS THE LOCATION AND EXTENT OF THE WORKS USED TO DIVERT WATER FROM UNDERGROUND SOURCES IN CHURCHILL COUNTY, NEVADA BY GENE BRINKERHOFF FOR IRRIGATION AND DOMESTIC USE. THAT THE PROPOSED POINT OF DIVERSION, THE APPROXIMATE LOCATION AND SIZE OF THE DIVERTING CHANNEL OR CONDUIT, THE PLACE AND MANNER OF USE, AND THE LOCATION AND NAMES OF OTHER WORKS OR STREAMS WHICH ARE CROSSED BY OR CONNECTED WITH THE SAID WORKS ARE FULLY AND CORRECTLY DESIGNATED THEREON.

J. R. Caldwell
J.R. CALDWELL STATE WATER RIGHT SURVEYOR

REGISTERED LAND SURVEYOR No. 626 NEVADA

SUBSCRIBED AND SWORN TO BEFORE ME THIS 25TH DAY OF JULY 1967

Toni Blade
NOTARY PUBLIC IN AND FOR HUMBOLDT COUNTY, NEVADA

TONI BLADE
Notary Public — State of Nevada
Humboldt County
My Commission Expires Feb. 7, 1971

FILED
Aug. 1, 1967
STATE ENGINEER'S OFFICE

# MAP

TO ACCOMPANY APPLICATION TO CHANGE THE POINT OF DIVERSION UNDER APPLICATION NO. 22115

BY: GENE BRINKERHOFF

FROM: AN UNDERGROUND SOURCE

IN: CHURCHILL COUNTY

24026