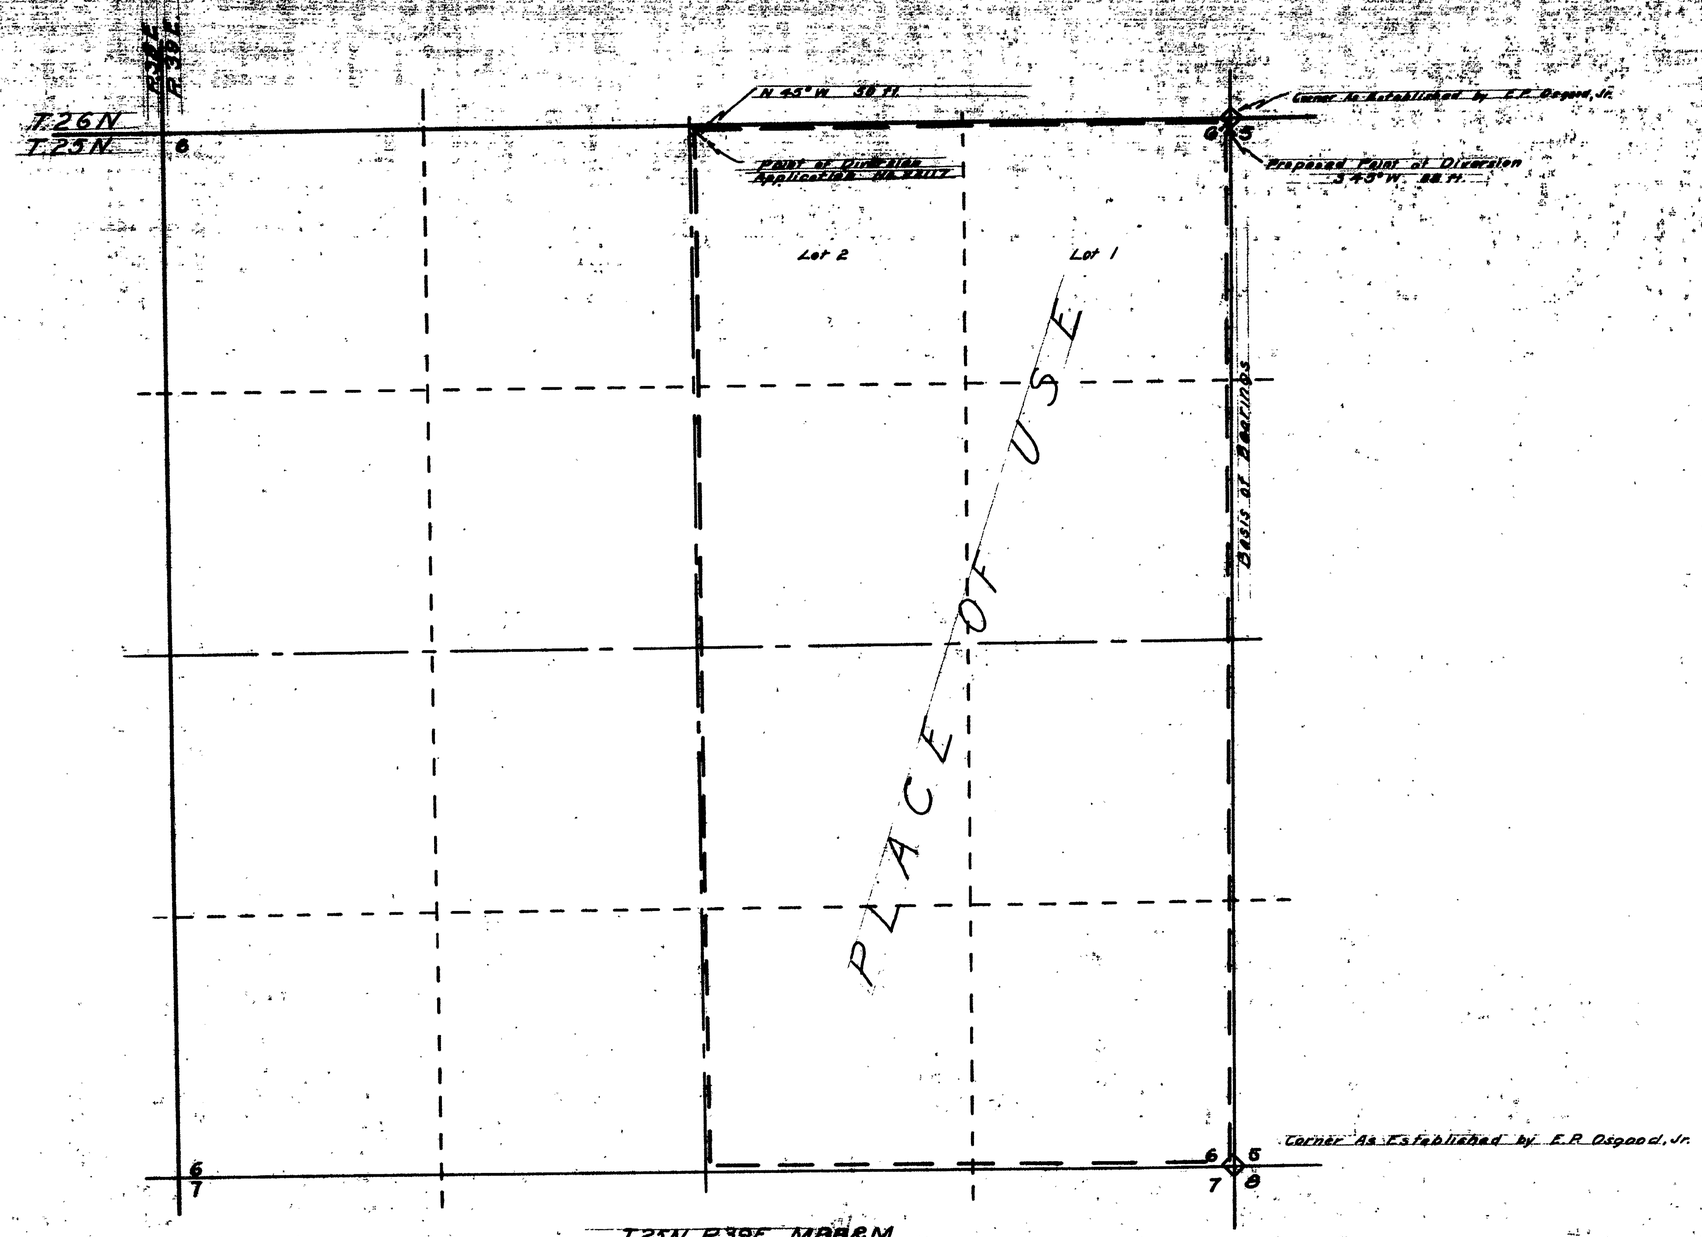

STATE OF NEVADA
COUNTY OF HUMBOLDT } S.S.

I, J.R. Caldwell, being first duly sworn depose and say that this map has been correctly drawn to the designated scale from field notes of a survey made by me on the 24th day of July, 1967, that it truly and correctly represents the location and extent of the works used to divert water from an underground source in Pershing County, Nevada by George W. Flick for irrigation and domestic purposes. That the proposed point of diversion the approximate location and size of the diverting channel, all reservoirs or basins, the location and names of all other works or streams which will cross or connect with the proposed works, and the boundary of all lands, showing by 40-acre subdivision the areas proposed to be irrigated, are fully and correctly designated thereon.

J.R. Caldwell
State Water Right Surveyor

REGISTERED LAND SURVEYOR - STATE OF NEVADA
J. R. Caldwell

Subscribed and sworn to before me this 23 day of July, 1967.

Toni Blade
Notary Public in and for Humboldt County, Nev.

TONI BLADE
Notary Public — State of Nevada
Humboldt County
My Commission Expires Feb. 7, 1971

Scale 1" = 400'

FILED
Aug. 7, 1967
State Engineer's Office

MAP
TO ACCOMPANY APPLICATION
TO CHANGE THE POINT OF DIVERSION UNDER APPLICATION
No. 22117

By: George W. Flick
From: An Underground Source
In: Pershing County, Nevada

24028