STATE OF NEVADA)
County of White Pine) ss.

I, Robert W. Millard, being first duly sworn, depose and say that this map, consisting of one sheet, has been correctly drawn to the designated scale from field notes of a survey made under my supervision and direction between the 25th and 28th days of July, 1967, that it fully and correctly represents the proposed location and extent of the works used to divert water from Underground Sources in Lincoln County, by David A. Witts for stockwatering purposes. That the proposed point of diversion, the approximate location and size of the diverting channel, or other conduit, the place and manner of use, and the location and names of all other works or streams which are crossed by or connected with the said works, are fully and correctly designated thereon.

State Water Right Surveyor

Subscribed and sworn to before me this 3rd day of August 1967.

Notary Public in and for White Pine County, Nevada.

BEVERLY PANATOPOULOS
Notary Public — State of Nevada
White Pine County
My Commission Expires Jan. 16, 1971

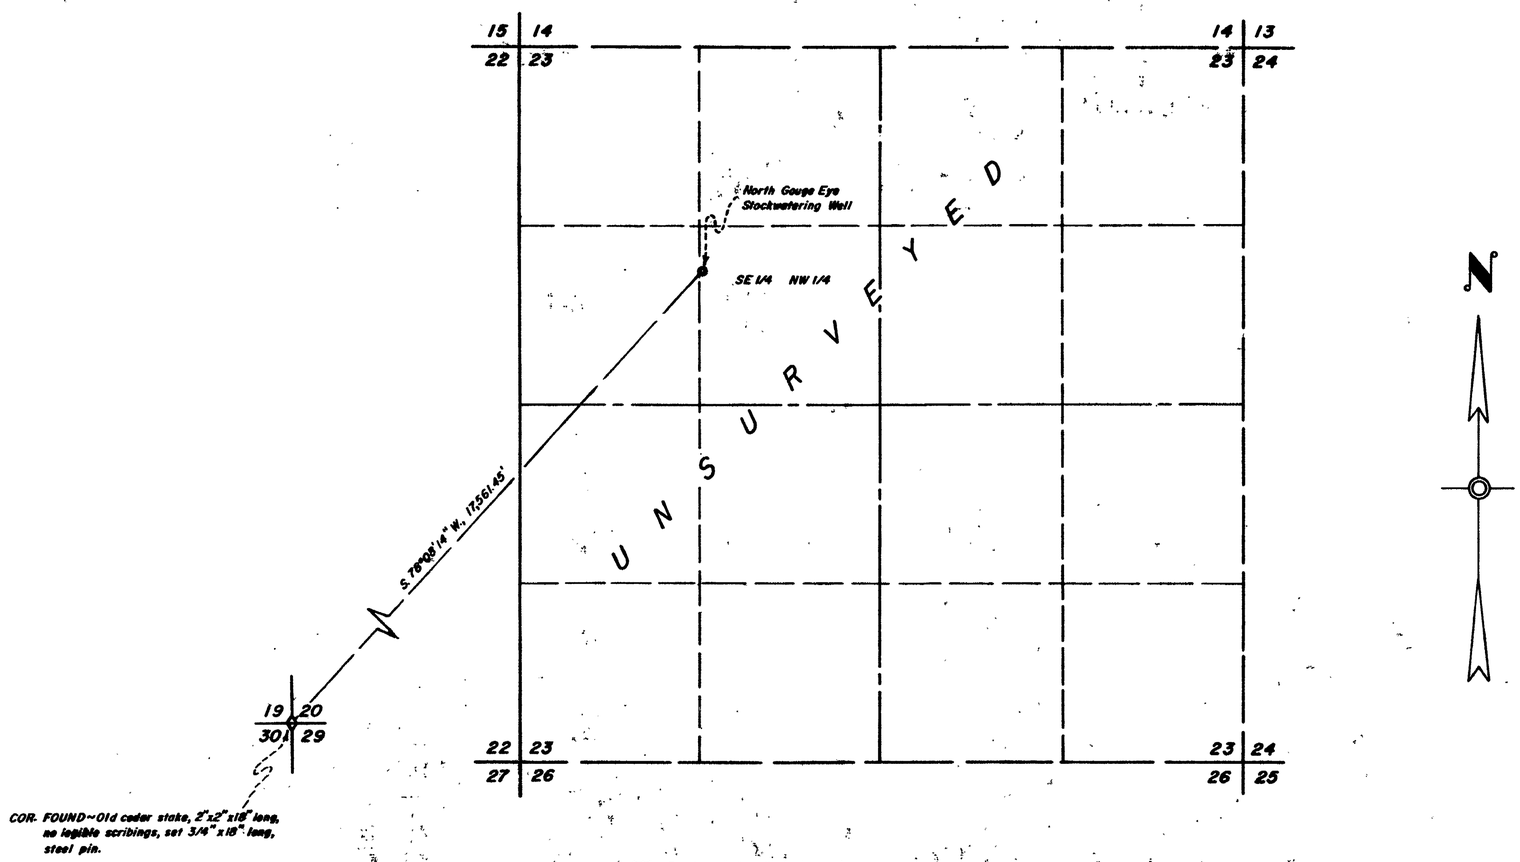

T. 9 N., R. 66 E., M.D.B. & M., Partially Unsurveyed

0 600 1200 1800 2400
Scale ~ 1" = 600'

CERTIFICATE No. 7939 ISSUED 6-13-70

FILED
Aug. 7, 1967.
STATE ENGINEER'S OFFICE

1967 AUG 7 11 3 04

MILLARD-SPINK ASSOCIATES, INC.		
DATE	DESCRIPTION	
FIELD HMS	DESIGN	DR'G. No.
DETAIL	TRACING	FILE No.
CALC	CHECK	
COMP.	APPROVED	

MAP TO ACCOMPANY APPLICATION TO APPROPRIATE WATER
FOR STOCKWATERING
BY DAVID A. WITTS
FROM UNDERGROUND SOURCES

REGISTERED ENGINEERS MILLARD-SPINK ASSOCIATES, INC. LAND SURVEYORS
ELY · ELKO · RENO, NEVADA

24040