SW 1/4, SEC. 7, T. 16 S., R. 50 E., M.D.M.
NYE COUNTY, NEVADA

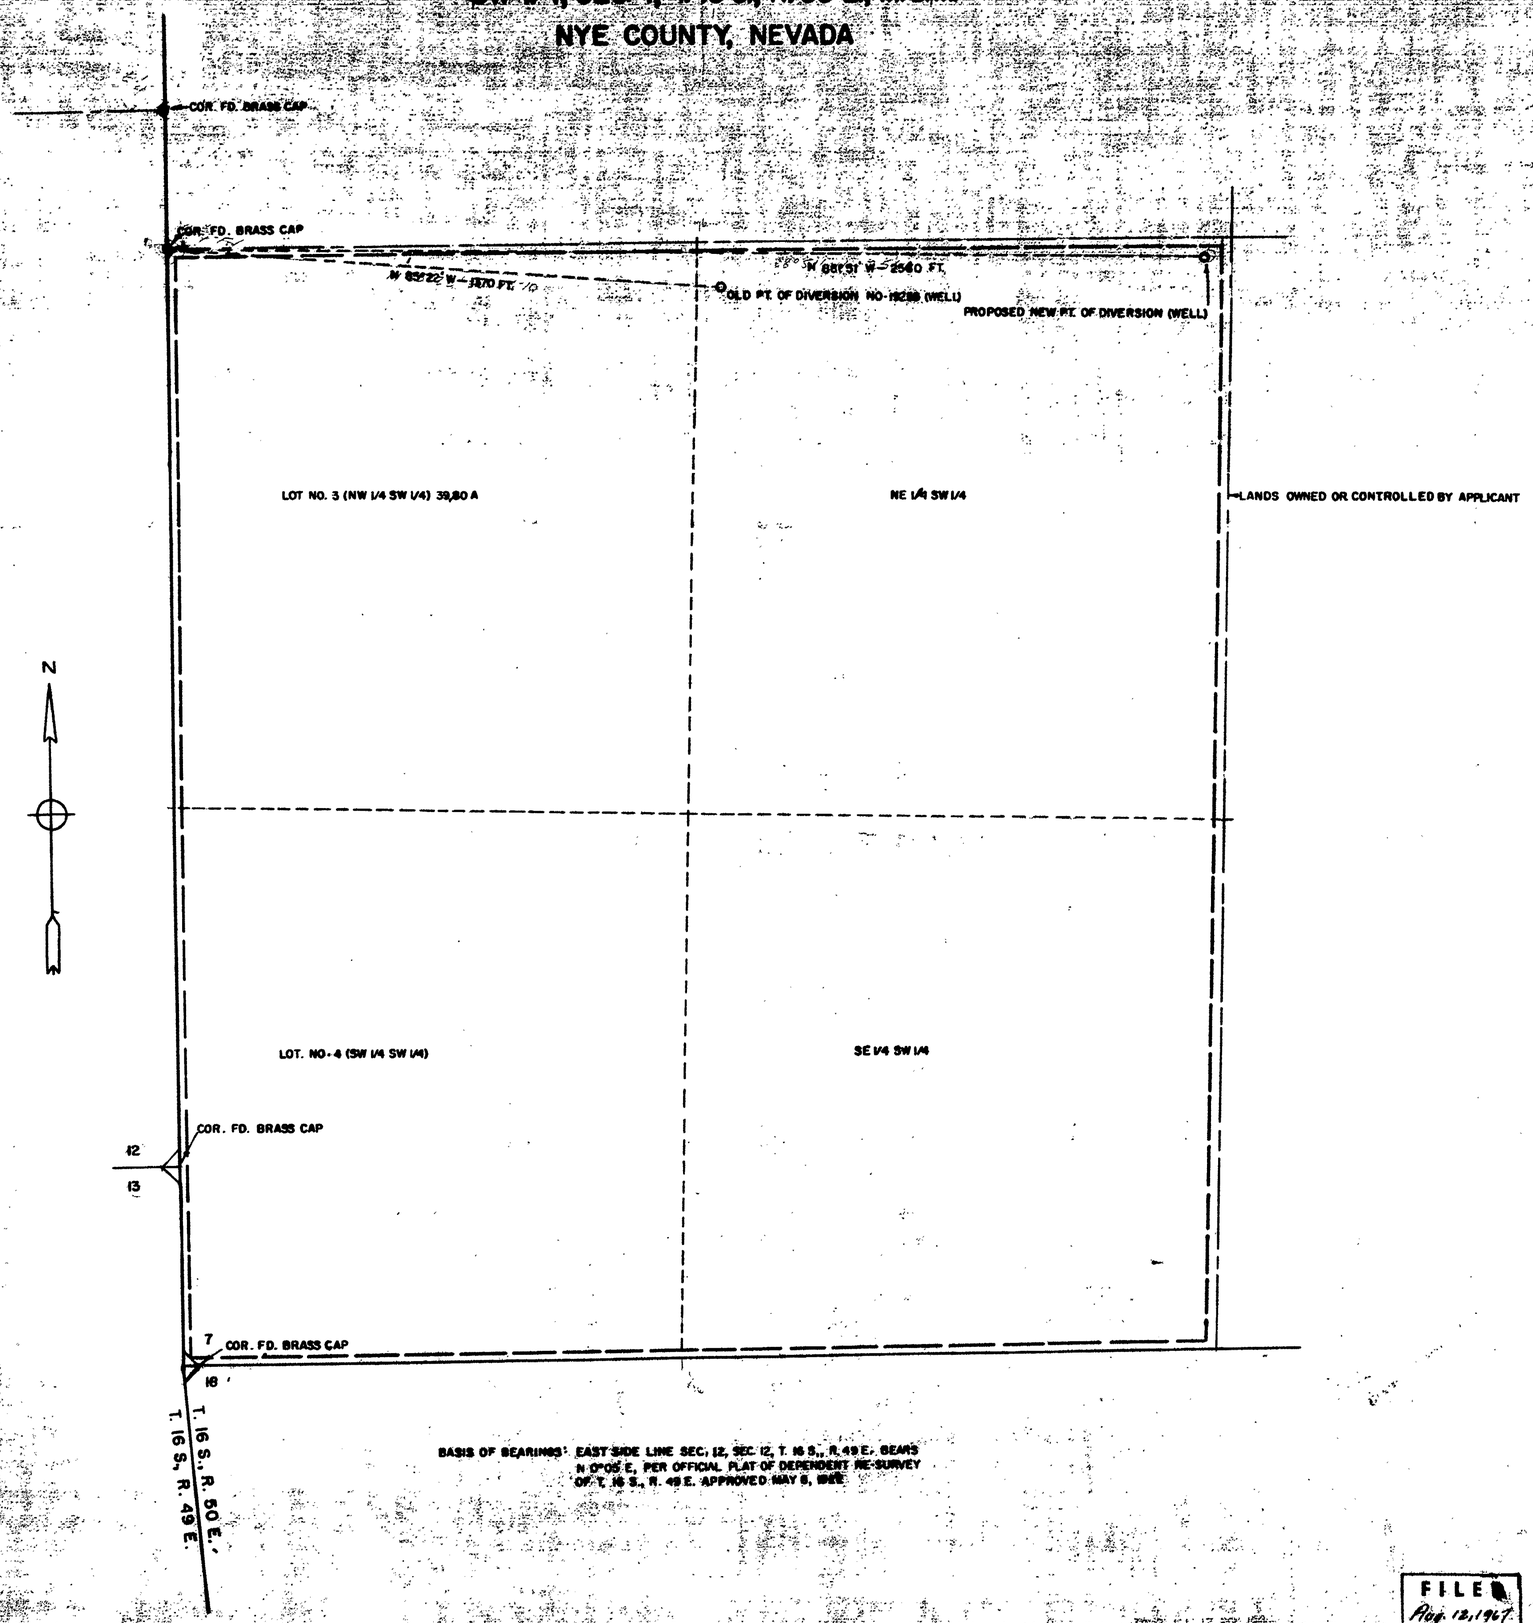

STATE OF NEVADA
COUNTY OF NYE } SS

I, James C. Perkins, Jr., being first duly sworn, depose and say that this map, consisting of one sheet, has been correctly drawn to the designated scale from field notes of a survey made by me (or under my supervision and direction) between the 1st day of FEBRUARY and the 3rd day of FEBRUARY 1967; that it truly and correctly represents the proposed location and extent of the works used to divert water from UNDERGROUND in NYE CO, by LEWIS CLAUDE COOK for IRRIGATION & DOMESTIC purposes. That the proposed point of diversion, the approximate location and size of the diverting channel, all reservoirs or basins, the location and names of all other works which will cross or connect with the proposed works; and the boundary of all lands, showing by 40-acre subdivisions the areas proposed to be irrigated, are fully and correctly designated thereon.

James C. Perkins, Jr.
State Water Right Surveyor

Subscribed and sworn to before me
this 29th day of March 1967
Paula A. Douglass
Notary Public in and for Nye County, Nevada

PAULA A. DOUGLASS
Notary Public State of Nevada
My Commission Expires May 28, 1967

SCALE 1 in. = 200 ft.

0 200 400 600 800

FILED
Aug. 12, 1967
STATE ENGINEER'S OFFICE

MAP TO ACCOMPANY
APPLICATION TO APPROPRIATE WATER
FOR
IRRIGATION AND DOMESTIC
BY
LEWIS CLAUDE COOK
FROM
UNDERGROUND IN NYE COUNTY

24073