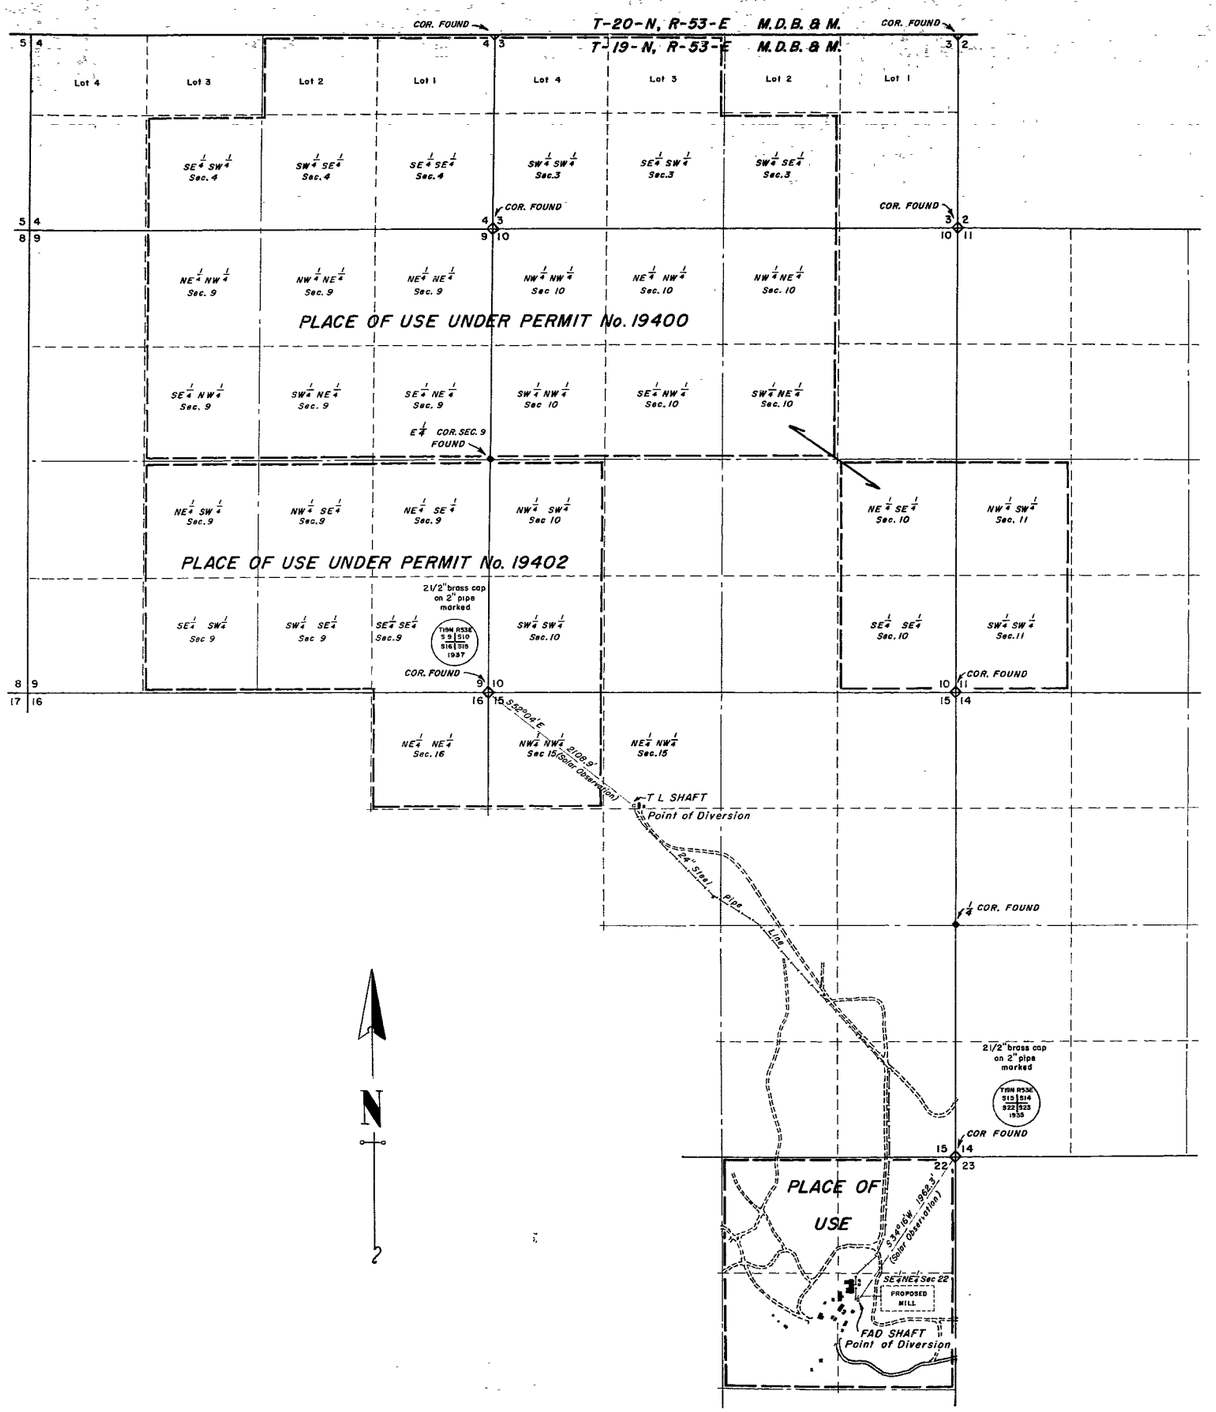

STATE OF UTAH }
COUNTY OF SALT LAKE } SS.

I, Cyril James Barber, being first duly sworn, depose and say:

That this map consisting of one sheet has been correctly drawn to the designated scale from field notes of surveys made by the engineers of Ruby Hill Mining Company or its predecessors in interest and an examination under my supervision and direction of the section corners and the field notes and records applicable, such examination being made on or between November 7 and November 10 of the year 1961, and that it truly and correctly represents the proposed location and extent of the works to be used to divert water from the Fad Shaft located approximately two miles west of the Town of Eureka, Eureka County, Nevada, to divert water from the TL Shaft, which is located approximately one and one-third miles northerly from the said FAD Shaft, the applicant being Ruby Hill Mining Company and the intended use being for milling, mining and domestic purposes. That the proposed points of diversion and return, the location of the mill, the approximate size and capacity of the diverting conduit and the location and names of all other works or streams which are crossed by or connected with said works, are fully and correctly designated here-on.

Cyril James Barber
STATE WATER RIGHTS SURVEYOR

Subscribed and sworn to before me this 21st day of August, 1967

Florence B. Smith
NOTARY PUBLIC
Residing at: Salt Lake City, Utah

My commission expires
April 15, 1970

SCALE. 1 IN. = 800 FT

800 400 0 800 1600 2400 3200
FEET

FILED
Aug. 24, 1967
STATE ENGINEER'S OFFICE

MAP TO ACCOMPANY
APPLICATIONS
BY
RUBY HILL MINING COMPANY
FOR
PERMISSION TO CHANGE MANNER OF USE
AND PLACE OF USE
TO
MILLING, MINING AND DOMESTIC PURPOSES

24081 - 24080 File Under