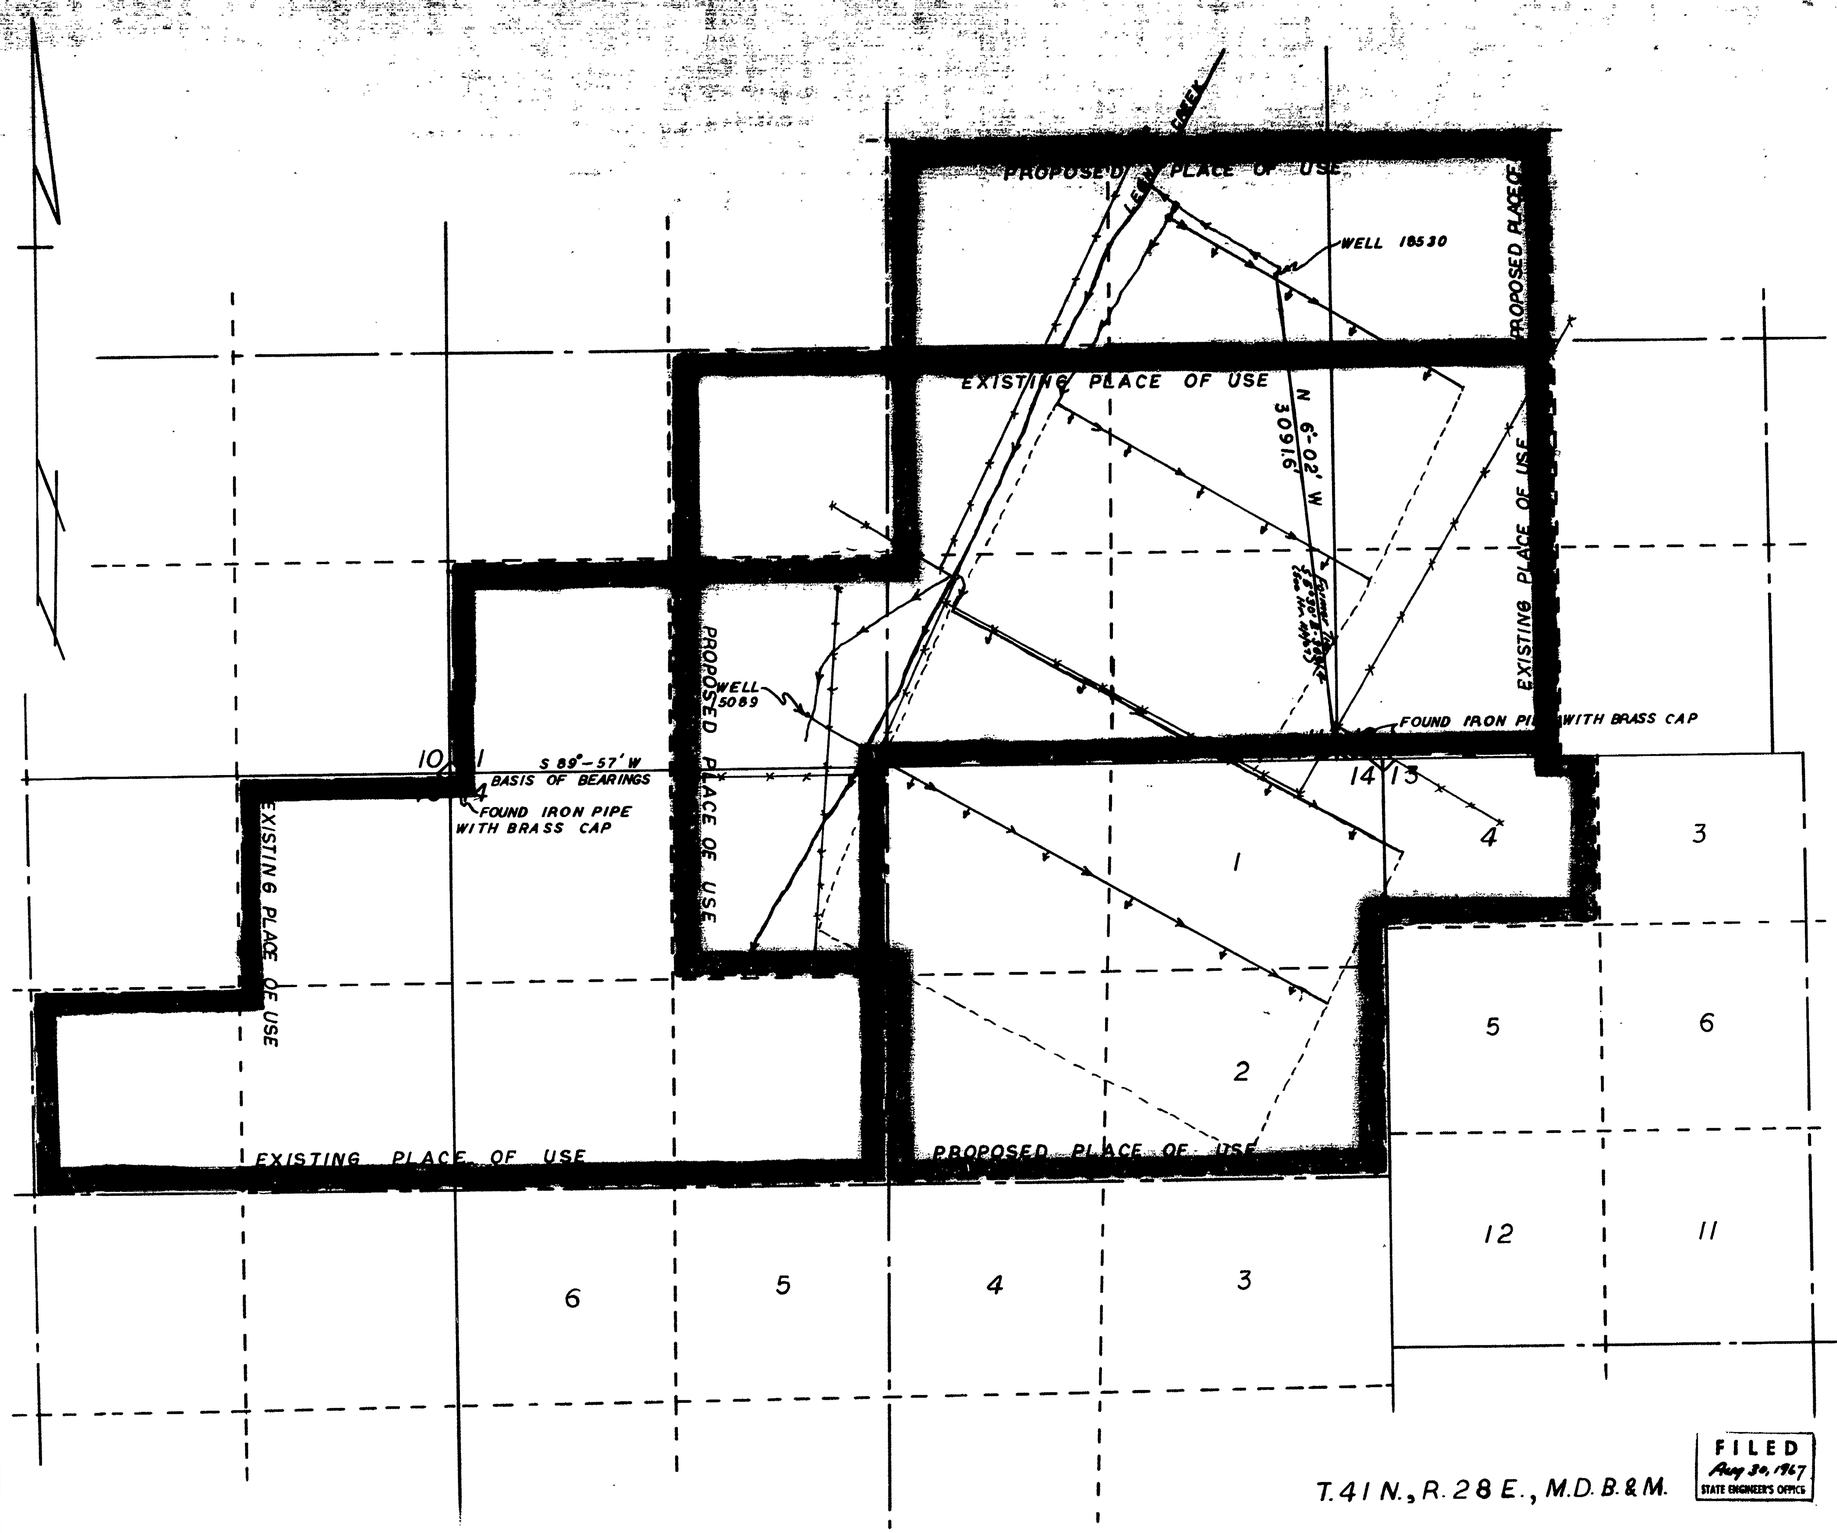

STATE OF NEVADA } SS
COUNTY OF HUMBOLDT

I, J.R. CALDWELL, BEING FIRST DULY SWORN, DEPOSE AND SAY THAT THIS MAP HAS BEEN CORRECTLY DRAWN TO THE DESIGNATED SCALE FROM FIELD NOTES OF A SURVEY MADE BY ME ON THE 24TH DAY OF APRIL, 1967; THAT IT TRULY AND CORRECTLY REPRESENTS THE PROPOSED LOCATION AND EXTENT OF THE WORKS USED TO DIVERT WATER FROM UNDERGROUND SOURCE IN HUMBOLDT COUNTY, BY MITCHELL BIDART JR. FOR IRRIGATION AND DOMESTIC PURPOSES. THAT THE PROPOSED POINT OF DIVERSION, THE APPROXIMATE LOCATION AND SIZE OF THE DIVERTING CHANNEL, THE RESERVOIRS OR BASINS, THE LOCATION AND NAMES OF ALL OTHER WORKS WHICH WILL CROSS OR CONNECT WITH THE PROPOSED WORKS, AND THE BOUNDARY OF ALL LANDS, SHOWING BY 40-ACRE SUBDIVISIONS THE AREAS PROPOSED TO BE IRRIGATED, ARE FULLY AND CORRECTLY DESIGNATED THEREON.

J R Caldwell
STATE WATER RIGHT SURVEYOR

REGISTERED LAND SURVEYOR - STATE OF NEVADA
J. R. CALDWELL

SUBSCRIBED AND SWORN TO BEFORE ME THIS 28th DAY OF AUGUST, 1967.

Toni Blade
NOTARY PUBLIC IN AND FOR HUMBOLDT COUNTY, NEVADA

TONI BLADE
Notary Public State of Nevada
Humboldt County
My Commission Expires Feb. 1, 1971

SCALE 1" = 500'

500 0 500 1000 1500 2000

T.41 N., R.28 E., M.D.B.&M.

FILED
Aug 30, 1967
STATE ENGINEER'S OFFICE

24083-18530

MAP

TO ACCOMPANY APPLICATION FOR CHANGE OF PLACE OF USE UNDER APPLICATION NO. 18530

BY: MITCHELL BIDART JR.

FROM: UNDERGROUND SOURCES

IN: HUMBOLDT COUNTY, NEVADA

24083