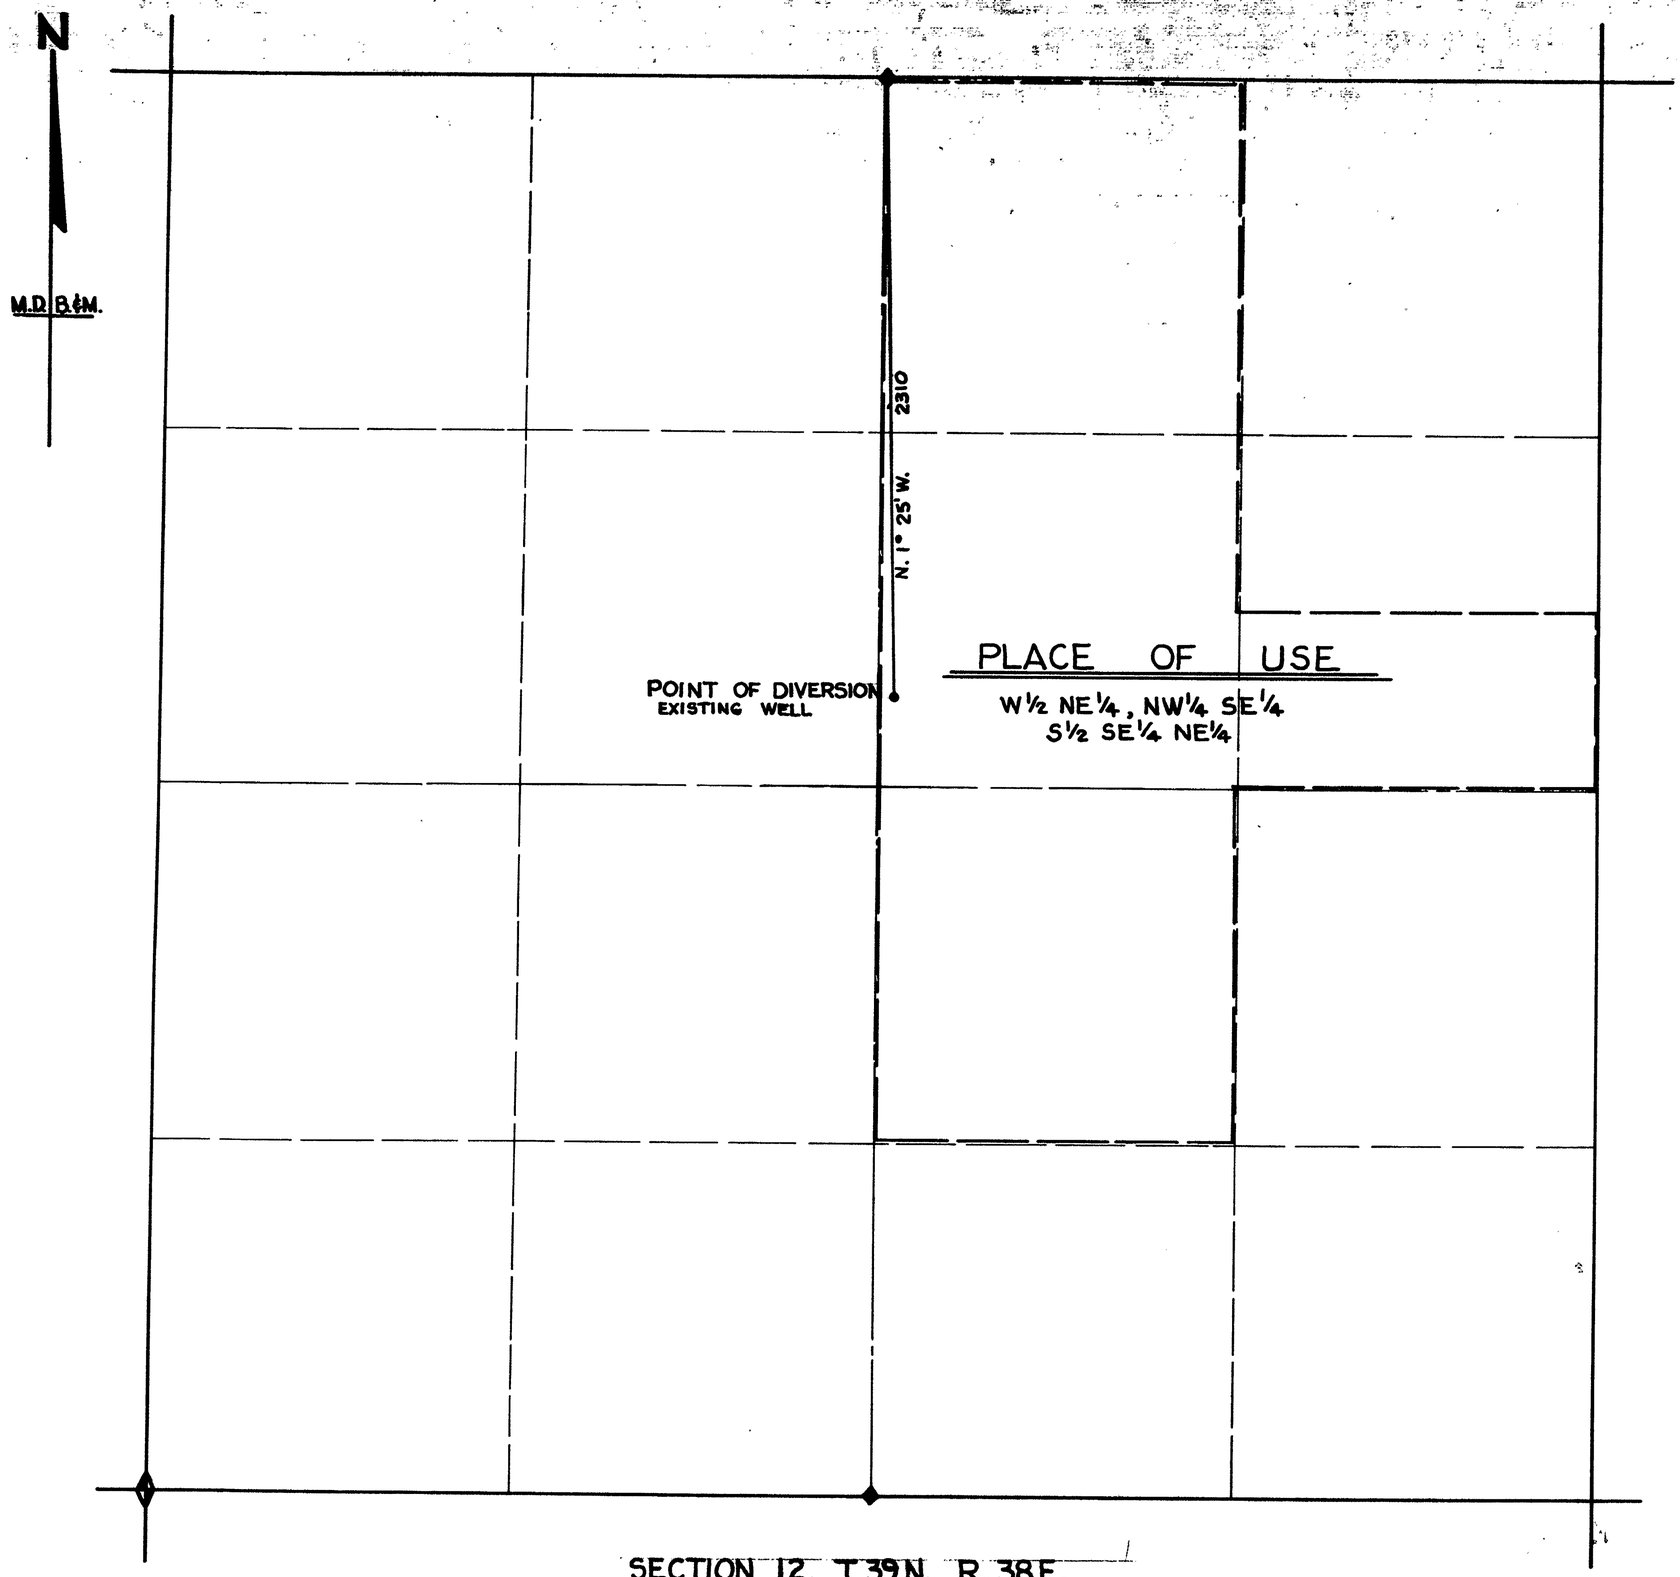

STATE OF NEVADA
COUNTY OF HUMBOLDT } S.S.

I, CHARLES C. ARMUTH, JR., BEING FIRST DULY SWORN, DEPOSE AND SAY THAT THIS MAP, CONSISTING OF 1 SHEET, HAS BEEN CORRECTLY DRAWN TO THE DESIGNATED SCALE FROM FIELD NOTES OF A SURVEY MADE BY ME OF THE 27TH DAY OF JUNE, 1967; THAT IT TRULY AND CORRECTLY REPRESENTS THE PROPOSED LOCATION AND EXTENT OF THE WORKS USED TO DIVERT WATER FROM **AN UNDERGROUND SOURCE** IN **HUMBOLDT COUNTY**, BY **JACK LITSTER, VICTOR BROOKS, CHARLES WHITMORE, JIM BROOKS, AND RUSSEL BROOKS** FOR **IRRIGATION AND DOMESTIC** PURPOSES. THAT THE PROPOSED POINT OF DIVERSION, THE APPROXIMATE LOCATION AND SIZE OF THE DIVERTING CHANNEL, ALL RESERVOIRS OR BASINS, THE LOCATION AND NAMES OF ALL OTHER WORKS WHICH WILL CROSS OR CONNECT WITH THE PROPOSED WORKS, AND THE BOUNDARY OF ALL LANDS, SHOWING BY 40-ACRE SUBDIVISIONS THE AREAS PROPOSED TO BE IRRIGATED, ARE FULLY AND CORRECTLY DESIGNATED THEREON.

Charles C. Armuth Jr.
STATE WATER RIGHT SURVEYOR

SUBSCRIBED AND SWORN TO BEFORE ME
THIS 8 DAY OF JULY, 1967.

W. A. Roof
NOTARY PUBLIC IN AND FOR HUMBOLDT COUNTY, NEVADA

W. A. ROOF
Notary Public — State of Nevada
Humboldt County
My Commission Expires Feb. 26, 1968

0 500 1000 1500 2000
SCALE 1" = 300'

24090

MAP

TO ACCOMPANY APPLICATION TO APPROPRIATE WATER FOR

IRRIGATION & DOMESTIC

BY

JACK LITSTER, VICTOR BROOKS, CHARLES WHITMORE, JIM BROOKS, & RUSSEL BROOKS

FROM AN UNDERGROUND SOURCES

FILED
Sept. 7, 1967
STATE ENGINEER'S OFFICE

25809

1967 SEP 7 AM 10 06

25809 File 24090