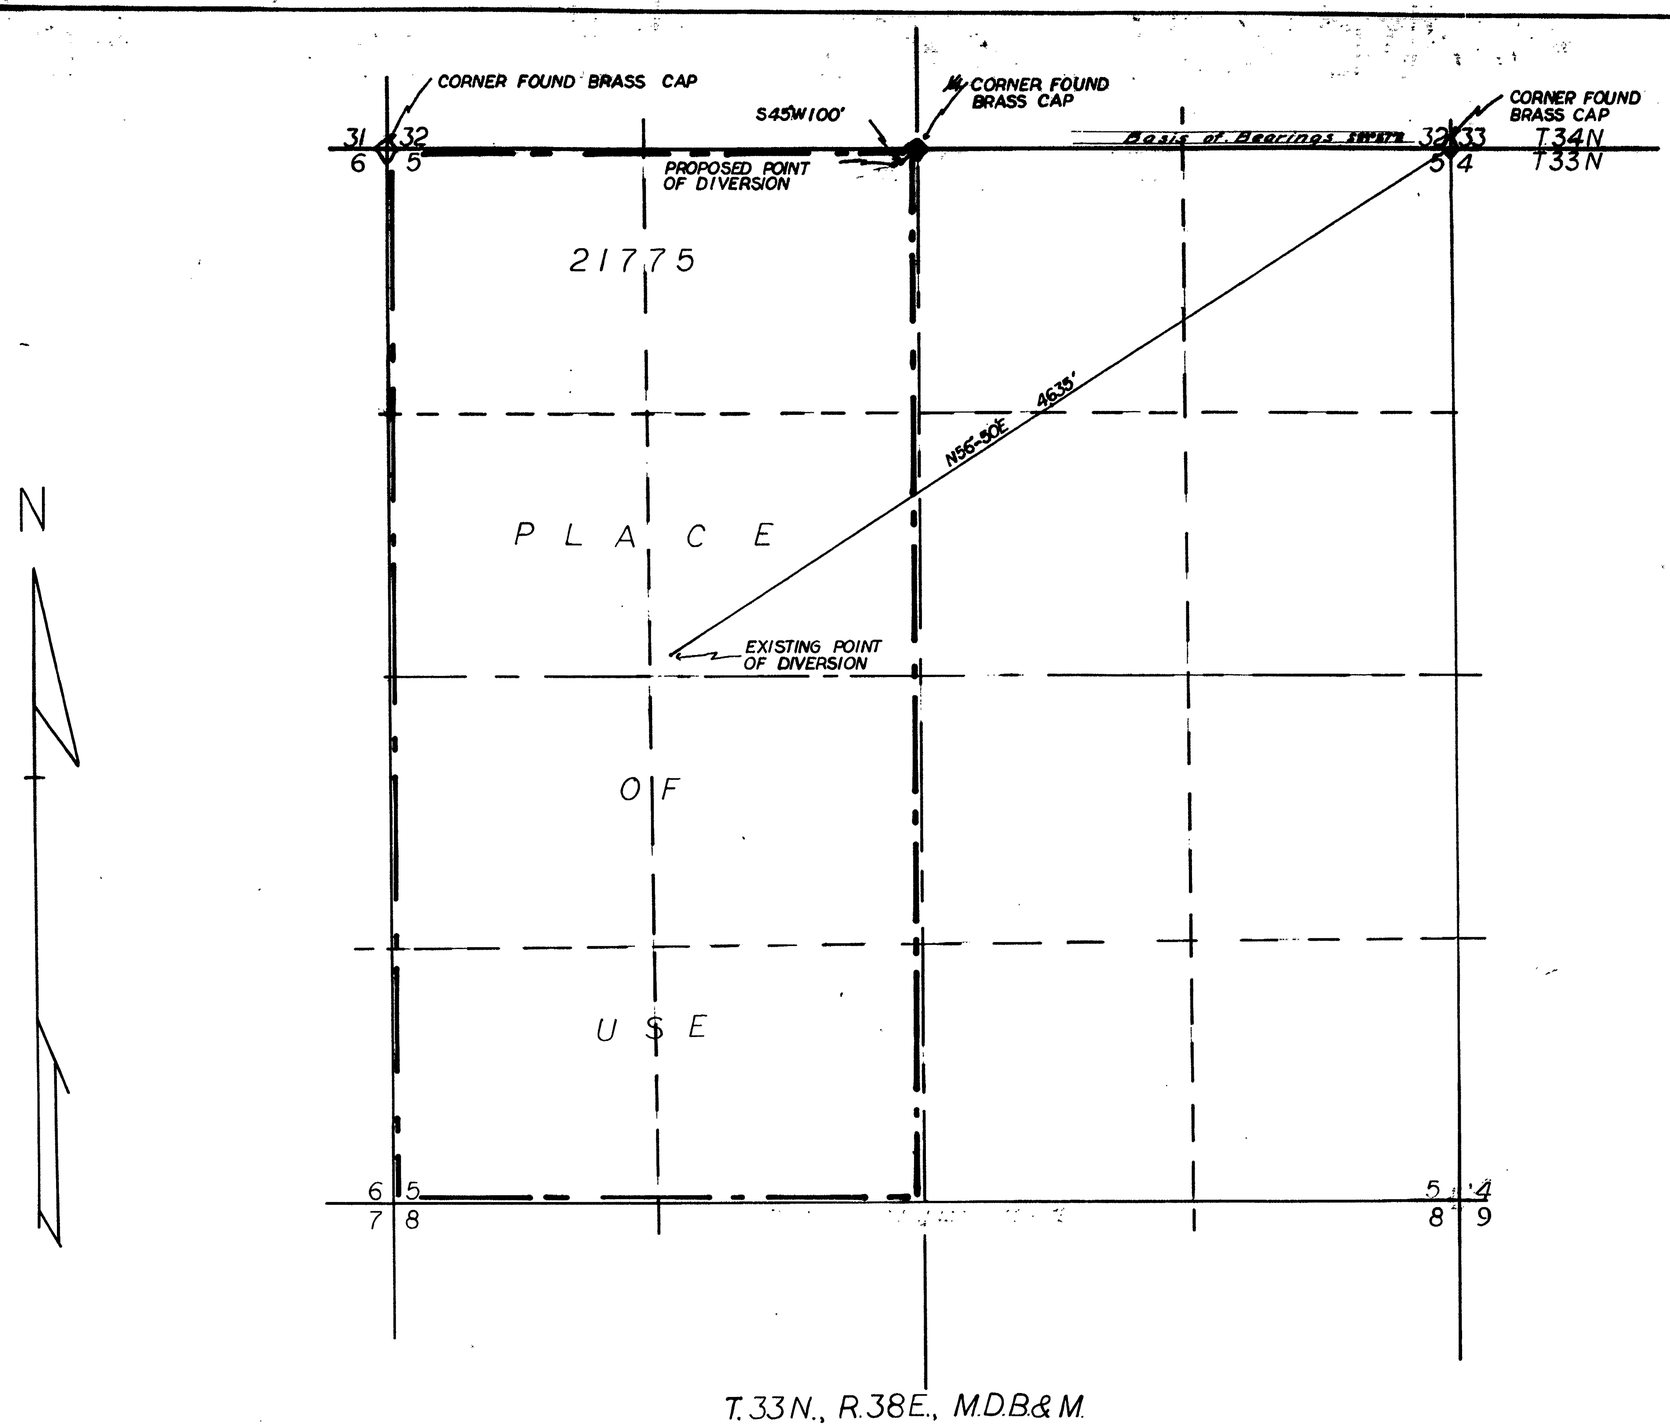

STATE OF NEVADA }SS
COUNTY OF HUMBOLDT

I, J.R CALDWELL, BEING FIRST DULY SWORN, DEPOSE AND SAY THAT THIS MAP CONSISTING OF ONE SHEET, HAS BEEN CORRECTLY DRAWN TO THE DESIGNATED SCALE FROM FIELD NOTES OF A SURVEY MADE BY ME, ON THE 27TH DAY OF OCTOBER, 1967 TO MAKE APPLICATION TO CHANGE THE POINT OF DIVERSION UNDER PERMIT NO. 21755; THAT IT TRULY AND CORRECTLY REPRESENTS THE LOCATION AND EXTENT OF THE PROPOSED WORKS USED TO DIVERT WATER FROM UNDERGROUND IN PERSHING COUNTY, BY RB.WATKINS FOR IRRIGATION AND DOMESTIC PURPOSES.

THAT THE PROPOSED POINT OF DIVERSION, THE APPROXIMATE LOCATION AND SIZE OF THE DIVERTING WELL, ALL RESERVOIRS OR BASINS, THE LOCATION AND NAMES OF ALL OTHER WORKS WHICH WILL CROSS OR CONNECT WITH THE PROPOSED WORKS, AND THE BOUNDARY OF ALL LANDS, SHOWING BY 40-ACRE SUBDIVISIONS THE AREAS PROPOSED TO BE IRRIGATED, ARE FULLY AND CORRECTLY DESIGNATED THEREON.

J.R. Caldwell
STATE WATER RIGHT SURVEYOR Nº 276

J. R. CALDWELL

SUBSCRIBED AND SWORN TO BEFORE ME THIS 1st DAY OF NOVEMBER 1967.

Toni Blade
NOTARY PUBLIC IN AND FOR HUMBOLDT COUNTY, NEVADA

TONI BLADE
Notary Public State of Nevada
Humboldt County
My Commission Expires Feb. 1, 1971

SCALE 1" = 400'

400 0 400 800 1200 1600

FILED
Nov. 7, 1967
STATE ENGINEER'S OFFICE

MAP

TO ACCOMPANY APPLICATION TO CHANGE THE POINT OF DIVERSION UNDER PERMIT NO. 21755 FOR IRRIGATION AND DOMESTIC USE

BY: RB. WATKINS

FROM UNDERGROUND

24104