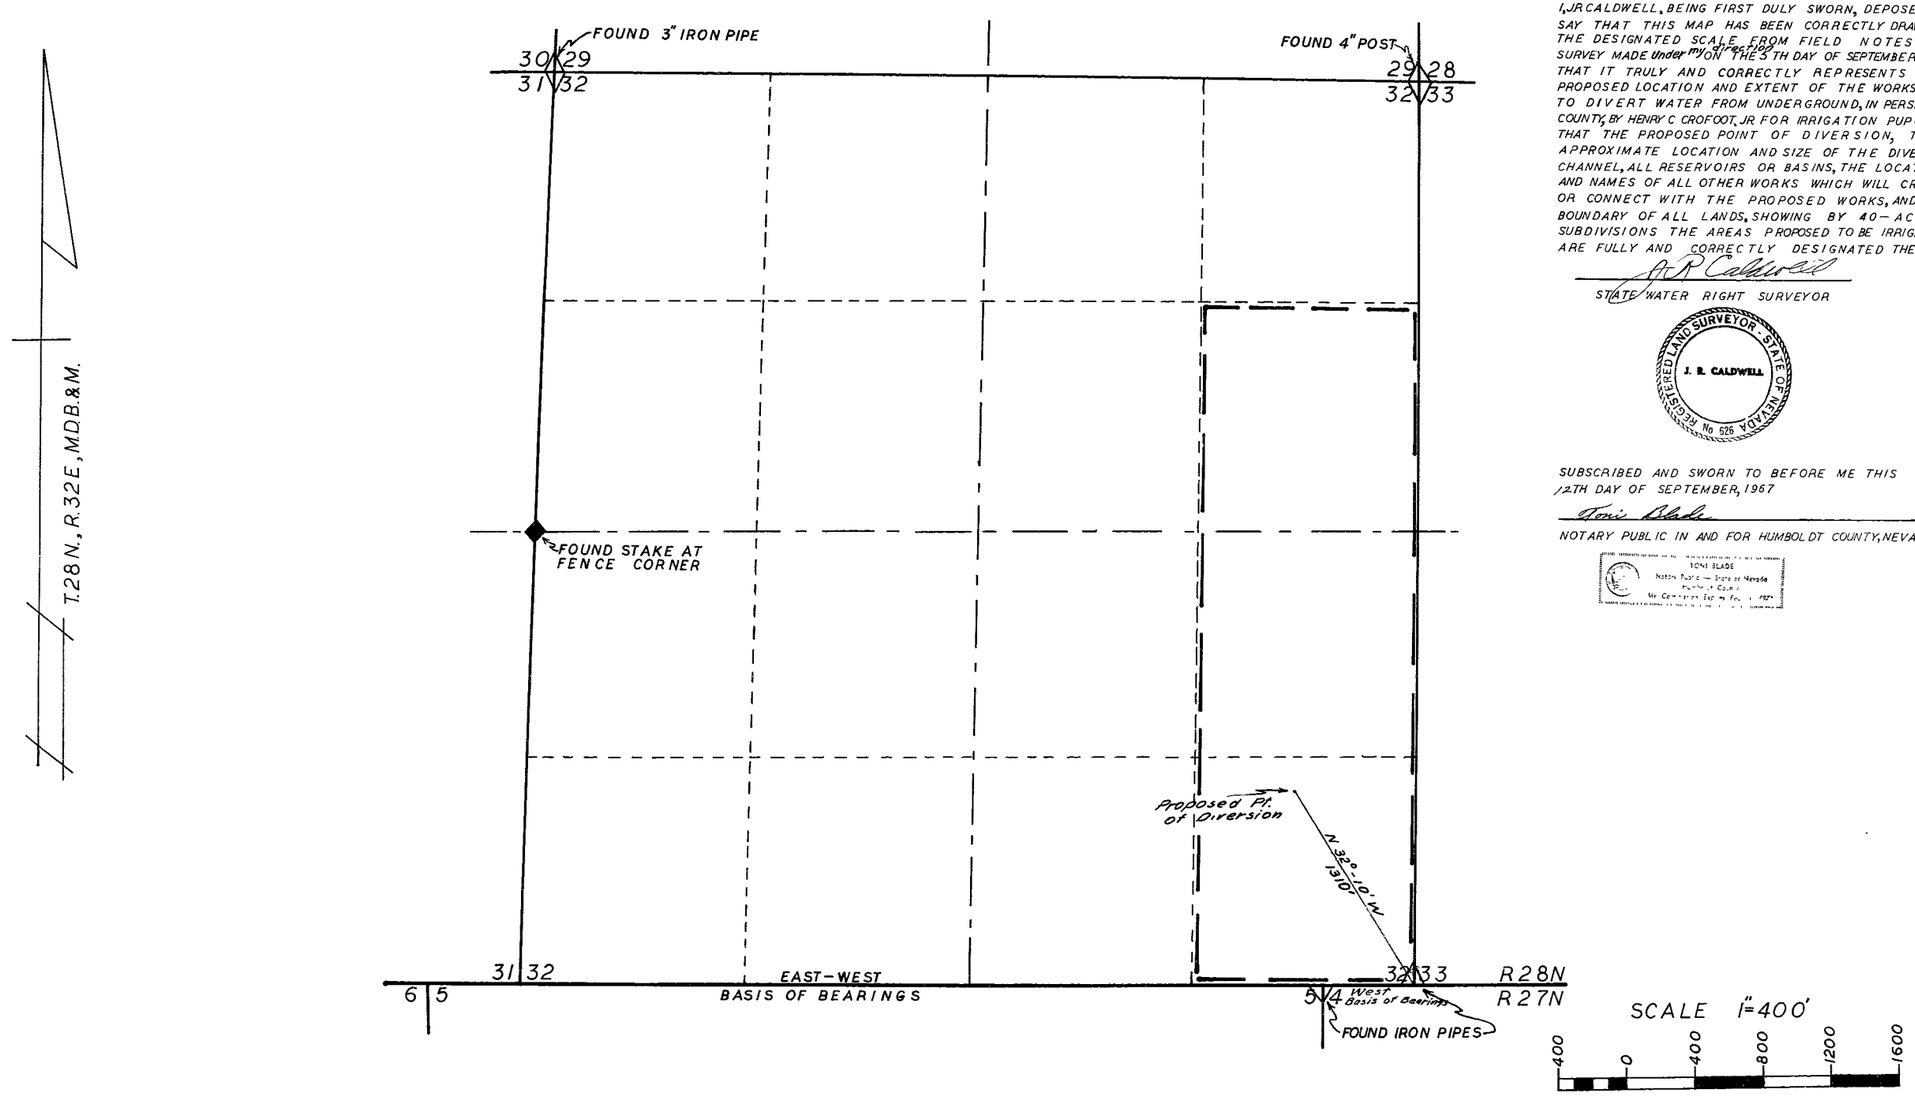

STATE OF NEVADA }
COUNTY OF HUMBOLDT } SS

I, J.R. CALDWELL, BEING FIRST DULY SWORN, DEPOSE AND SAY THAT THIS MAP HAS BEEN CORRECTLY DRAWN TO THE DESIGNATED SCALE FROM FIELD NOTES OF A SURVEY MADE under my supervision ON THE 5TH DAY OF SEPTEMBER, 1967, THAT IT TRULY AND CORRECTLY REPRESENTS THE PROPOSED LOCATION AND EXTENT OF THE WORKS USED TO DIVERT WATER FROM UNDERGROUND, IN PERSHING COUNTY, BY HENRY C CROFOOT, JR FOR IRRIGATION PUPOSES THAT THE PROPOSED POINT OF DIVERSION, THE APPROXIMATE LOCATION AND SIZE OF THE DIVERTING CHANNEL, ALL RESERVOIRS OR BASINS, THE LOCATION AND NAMES OF ALL OTHER WORKS WHICH WILL CROSS OR CONNECT WITH THE PROPOSED WORKS, AND THE BOUNDARY OF ALL LANDS, SHOWING BY 40-ACRE SUBDIVISIONS THE AREAS PROPOSED TO BE IRRIGATED, ARE FULLY AND CORRECTLY DESIGNATED THEREON

J.R. Caldwell

STATE WATER RIGHT SURVEYOR

REGISTERED LAND SURVEYOR - STATE OF NEVADA
J. R. CALDWELL
No 526

SUBSCRIBED AND SWORN TO BEFORE ME THIS 12TH DAY OF SEPTEMBER, 1967

Toni Blade

NOTARY PUBLIC IN AND FOR HUMBOLDT COUNTY, NEVADA

TONI BLADE
Notary Public - State of Nevada
Humboldt County
My Commission Expires Feb. 1, 1971

FILED
Sept. 13, 1967
STATE ENGINEER'S OFFICE

24110

MAP
TO ACCOMPANY APPLICATION TO APPROPIATE WATER FOR Irrigation & Domestic

BY: HENRY C. CROFOOT, JR.

FROM: AN UNDERGROUND SOURCE

IN: PERSHING COUNTY, NEVADA

24110